ANNEX C

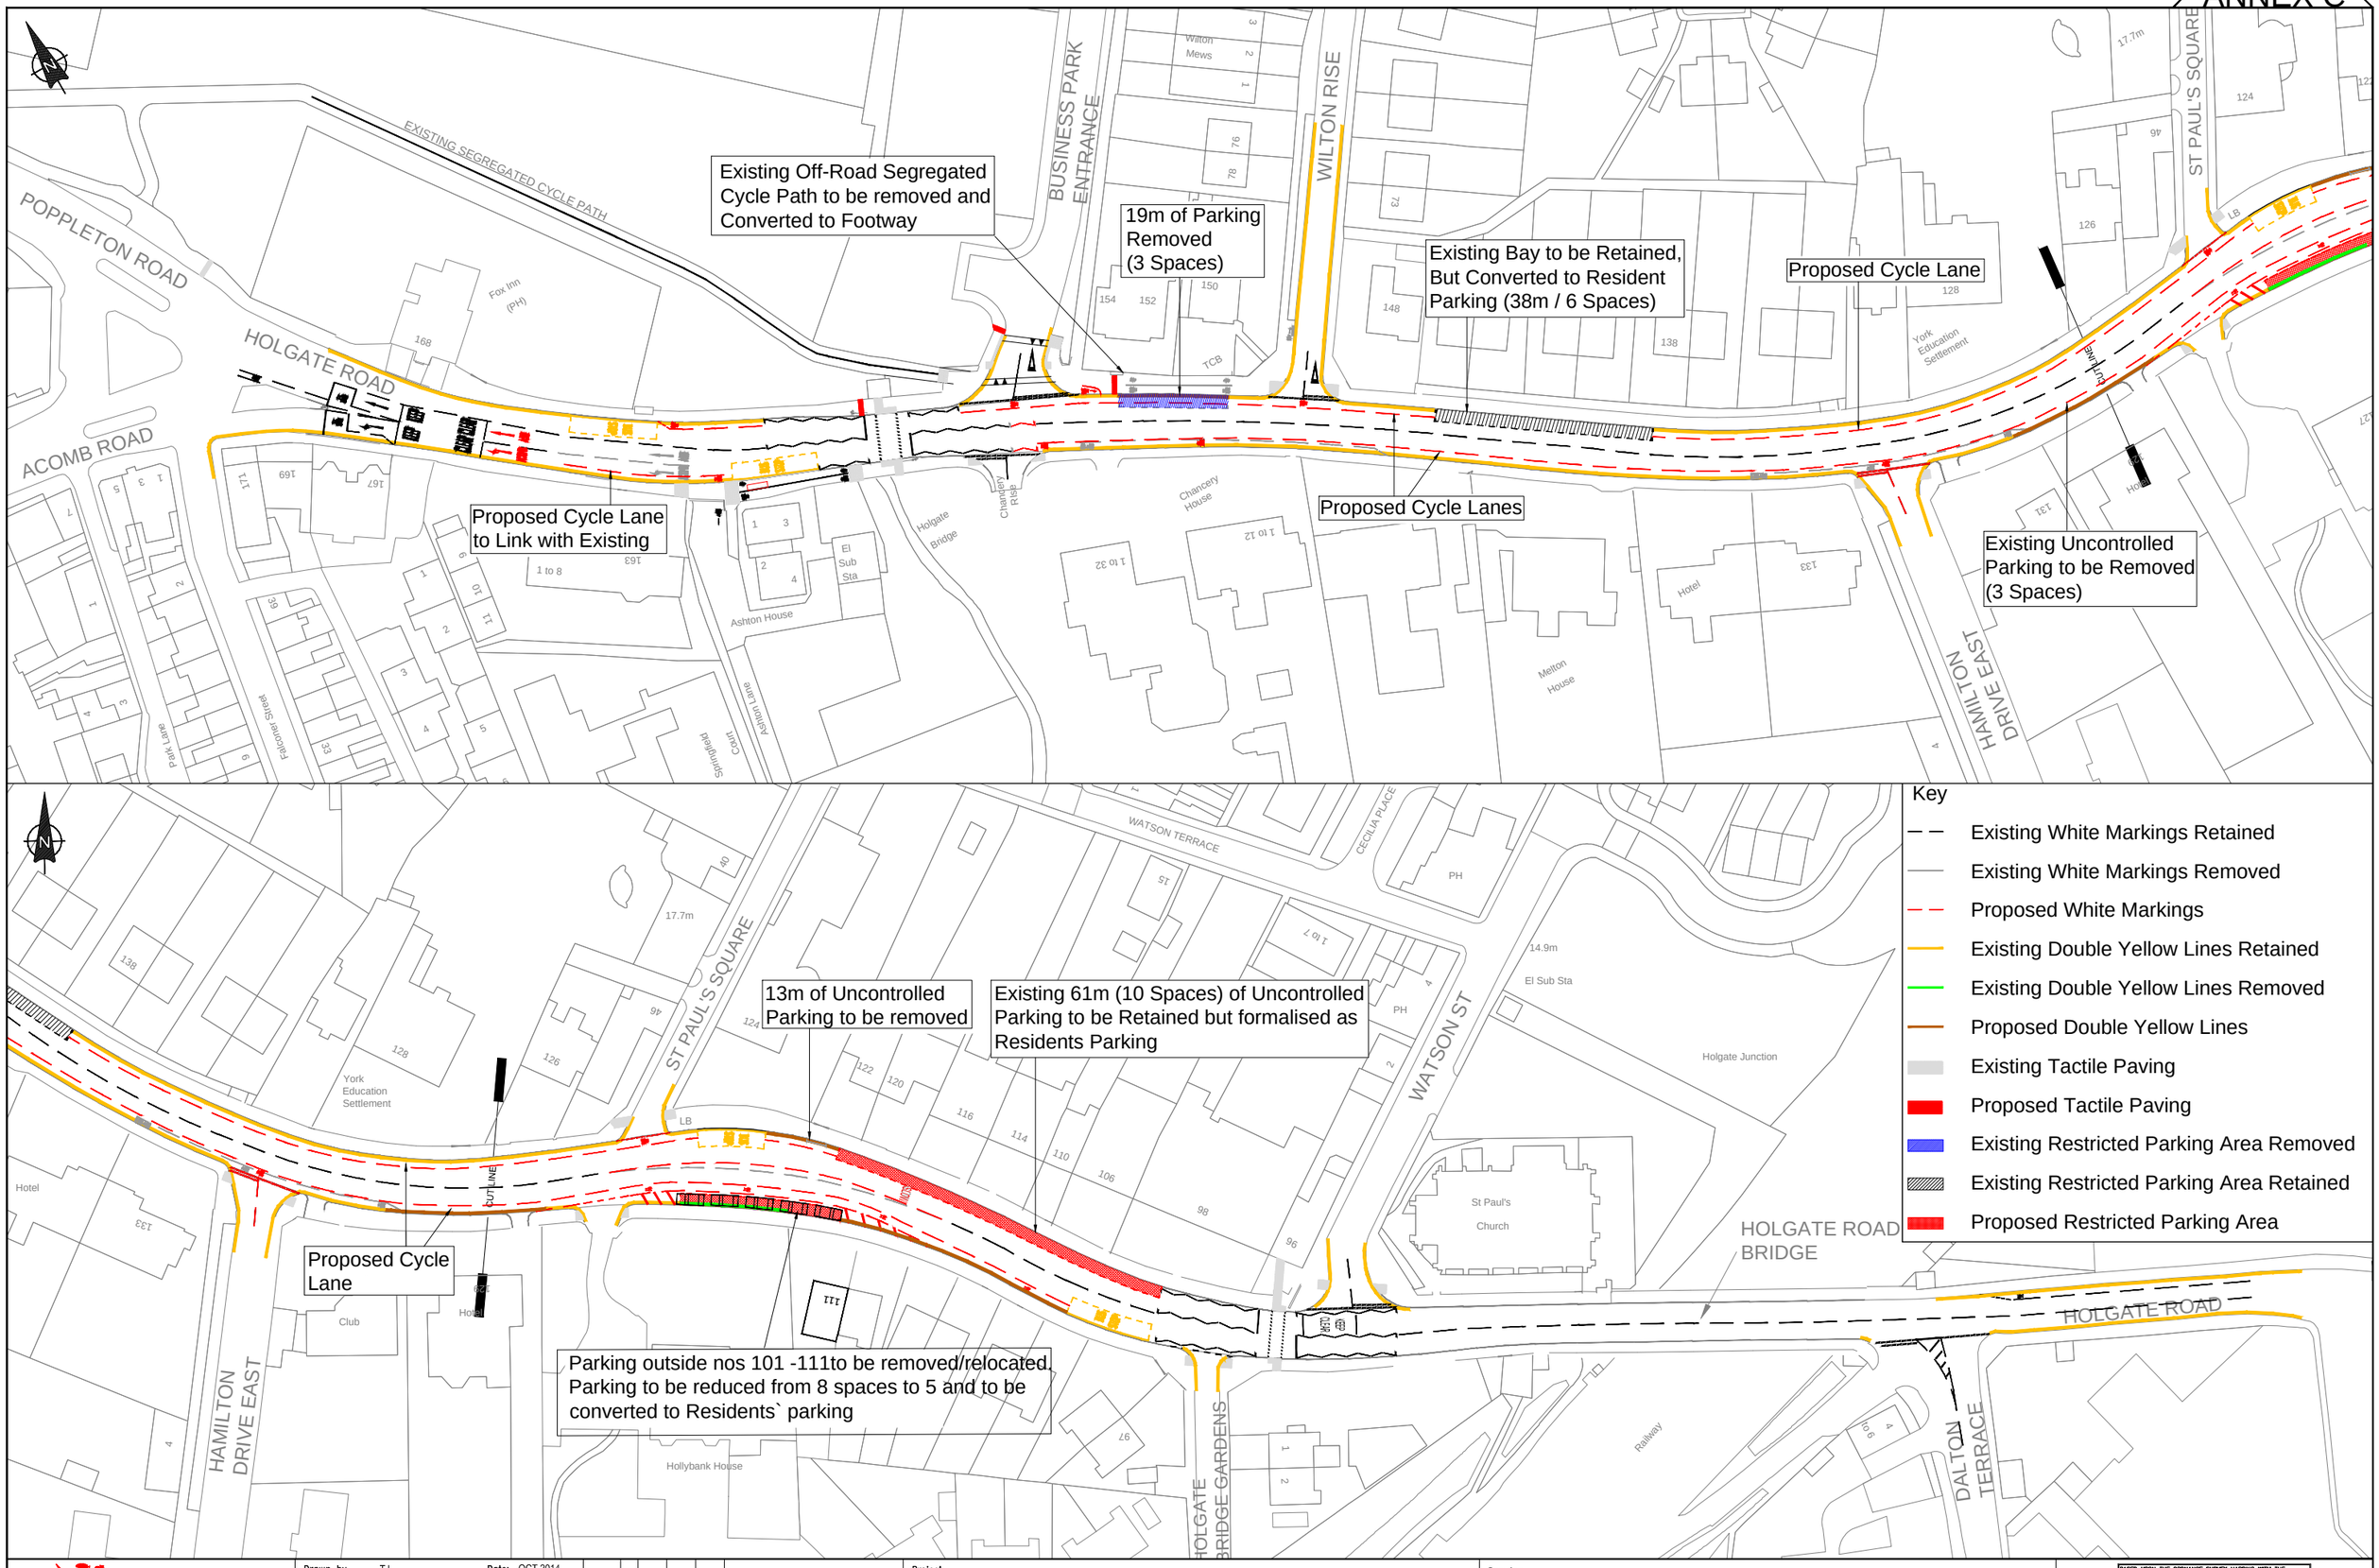

CITY OF YORK COUNCIL
Highways – Transport Projects and Delivery Team
Eco Depot, Hazel Court, James Street, York, YO10 3DS
www.york.gov.uk

Drawn by	TJ	Date:	OCT 2014
Checked by	TB	Date:	DEC 2014
Authorised by	DM	Date:	DEC 2014
Drawing Scale:	1:500		A1

ANNEX C

Revision	By	Checked	Approved	Date	Description

Project
Holgate Road
(Iron Bridge to Acomb Road Cycle Route)

Drawing
ANNEX C - PROPOSED LAYOUT OPTION 2
INTERMEDIATE LOSS OF PARKING TO ACCOMODATE CYCLE LANES

BASED UPON THE ORDNANCE SURVEY MAPPING WITH THE PERMISSION OF THE CONTROLLER OF HER MAJESTY'S STATIONERY OFFICE © CROWN COPYRIGHT. UNAUTHORISED REPRODUCTION INFRINGES CROWN COPYRIGHT AND MAY LEAD TO PROSECUTION OR CIVIL PROCEEDINGS.
City of York Council OS Licence No. 1000 20818

Drawing No. TP/1201082/003

Revision -

L:\DOCUMENT\Engineering Consultancy\Transport & Safety\Cycling Schemes\Cyc1112\Holgate Road\Drawings\Sheets\ANNEX C - Proposed Option 2.dwg