Annex C

Plan of advertised Residents Parking Area

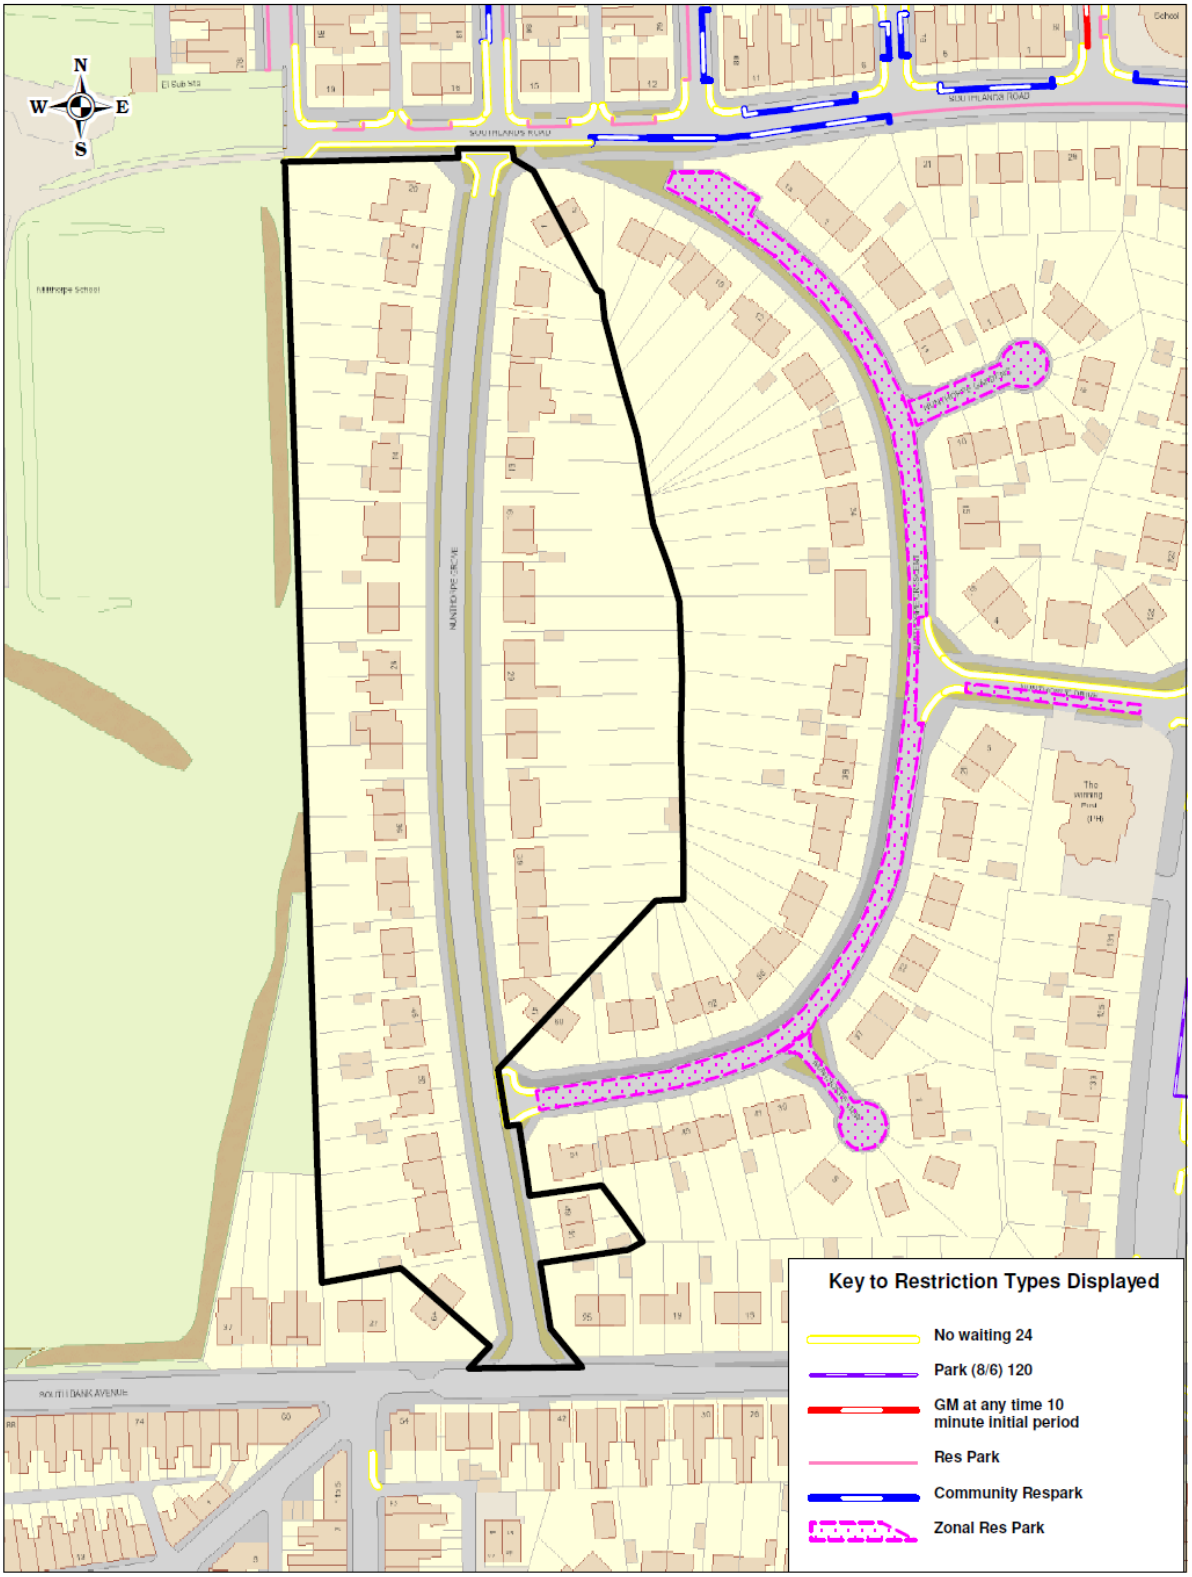

CITY OF YORK	ANNEX D - proposed ResPark scheme Nunthorpe Grove	SCALE 1 : 1500 DATE 01/10/2015 DRAWING No.