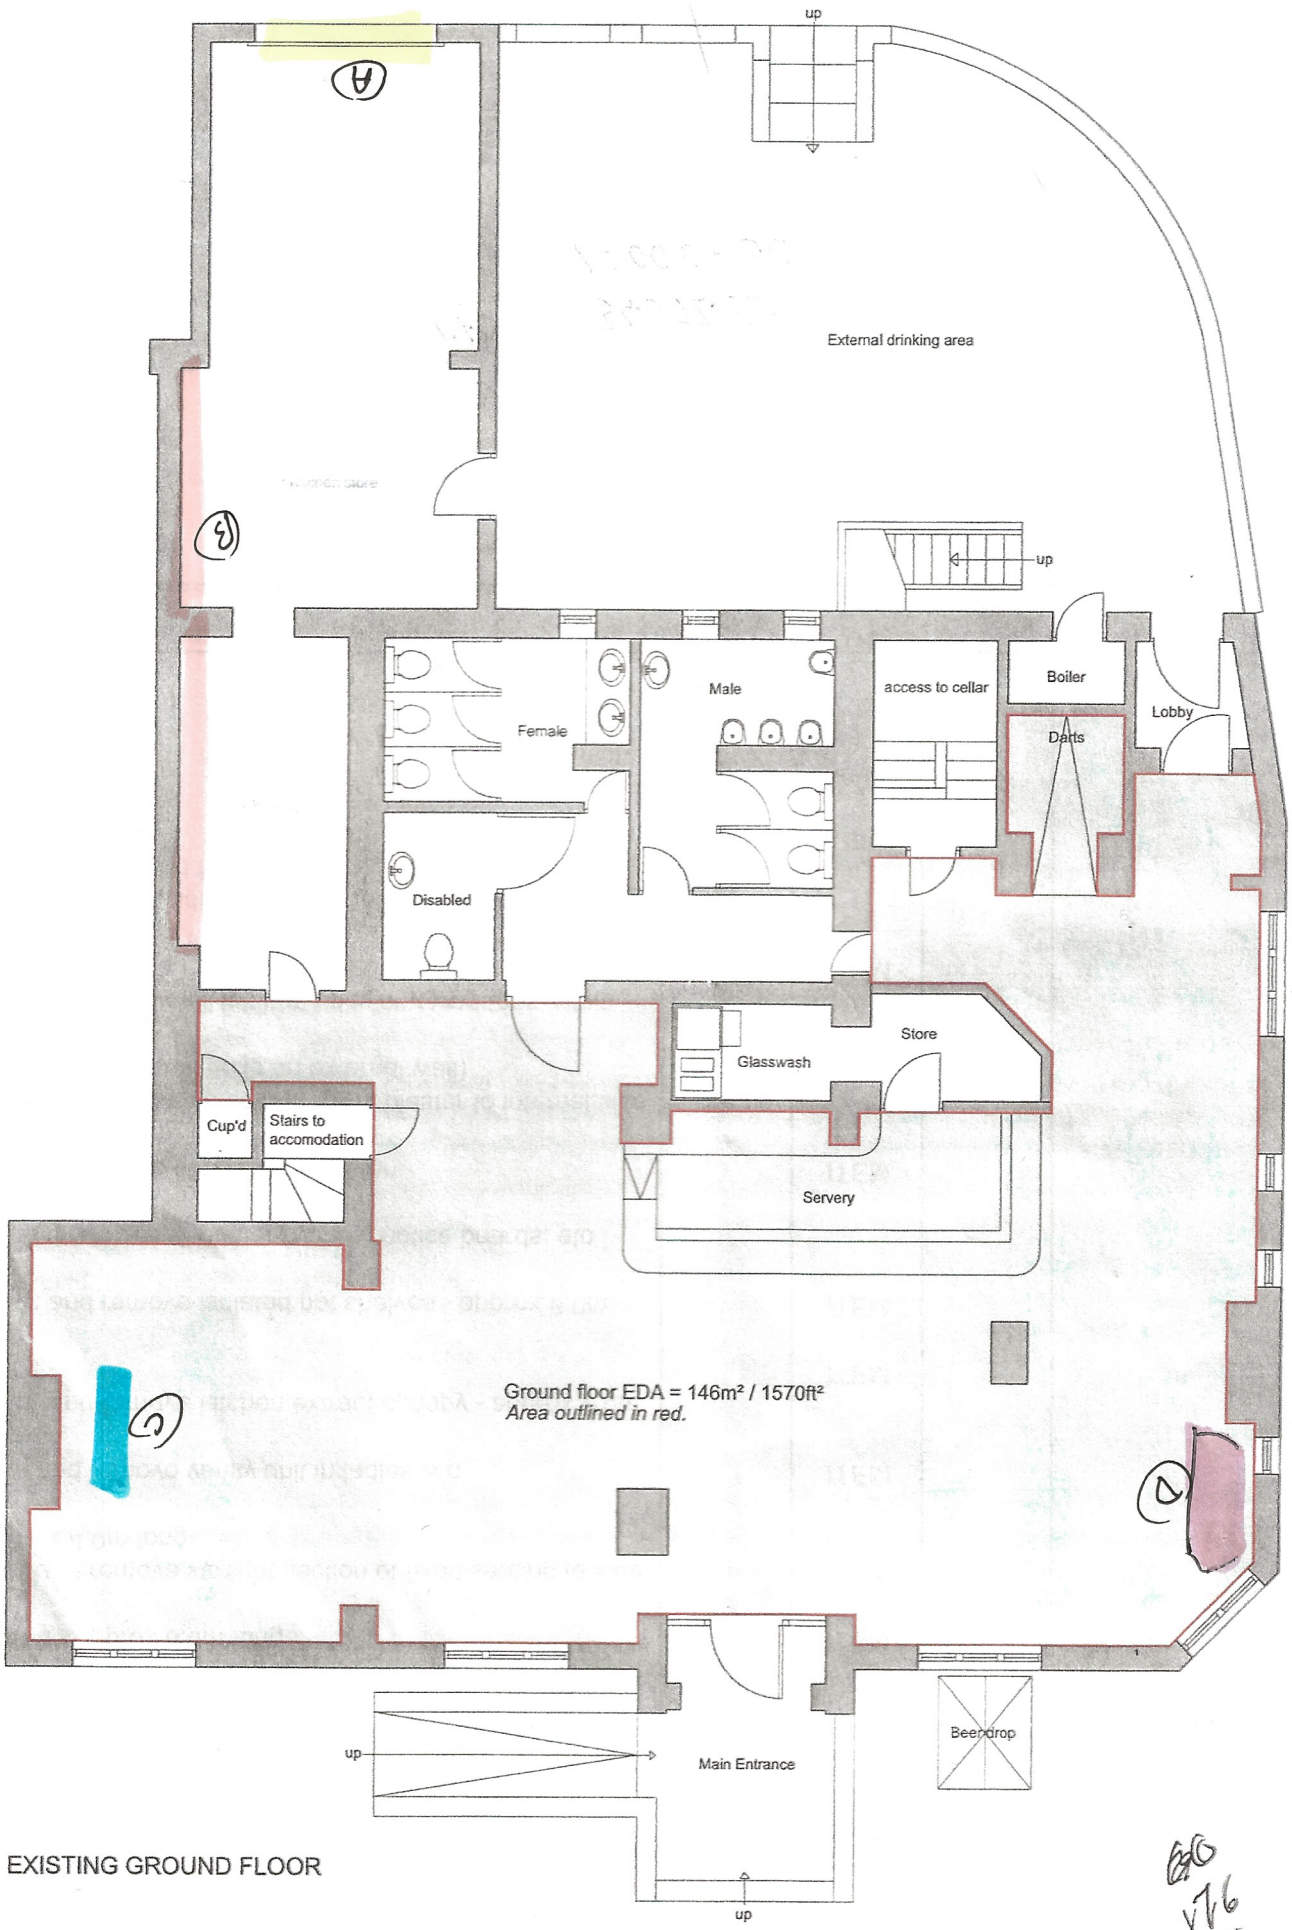


EXISTING GROUND FLOOR