ISO A3 297mm x 420mm

CHECKED: MB

DESIGN: HH

Last saved by: HOUSSIENH (2020-06-15) Last Plotted: 2020-06-15

Filename: C:\USERS\HOUSSIENH\DESKTOP\02_CYC FILES\YK2221 – WIGGINTON ROAD_CRICHTON AVENUE\CYC_TST-YK2221-P-002(P01).DWG

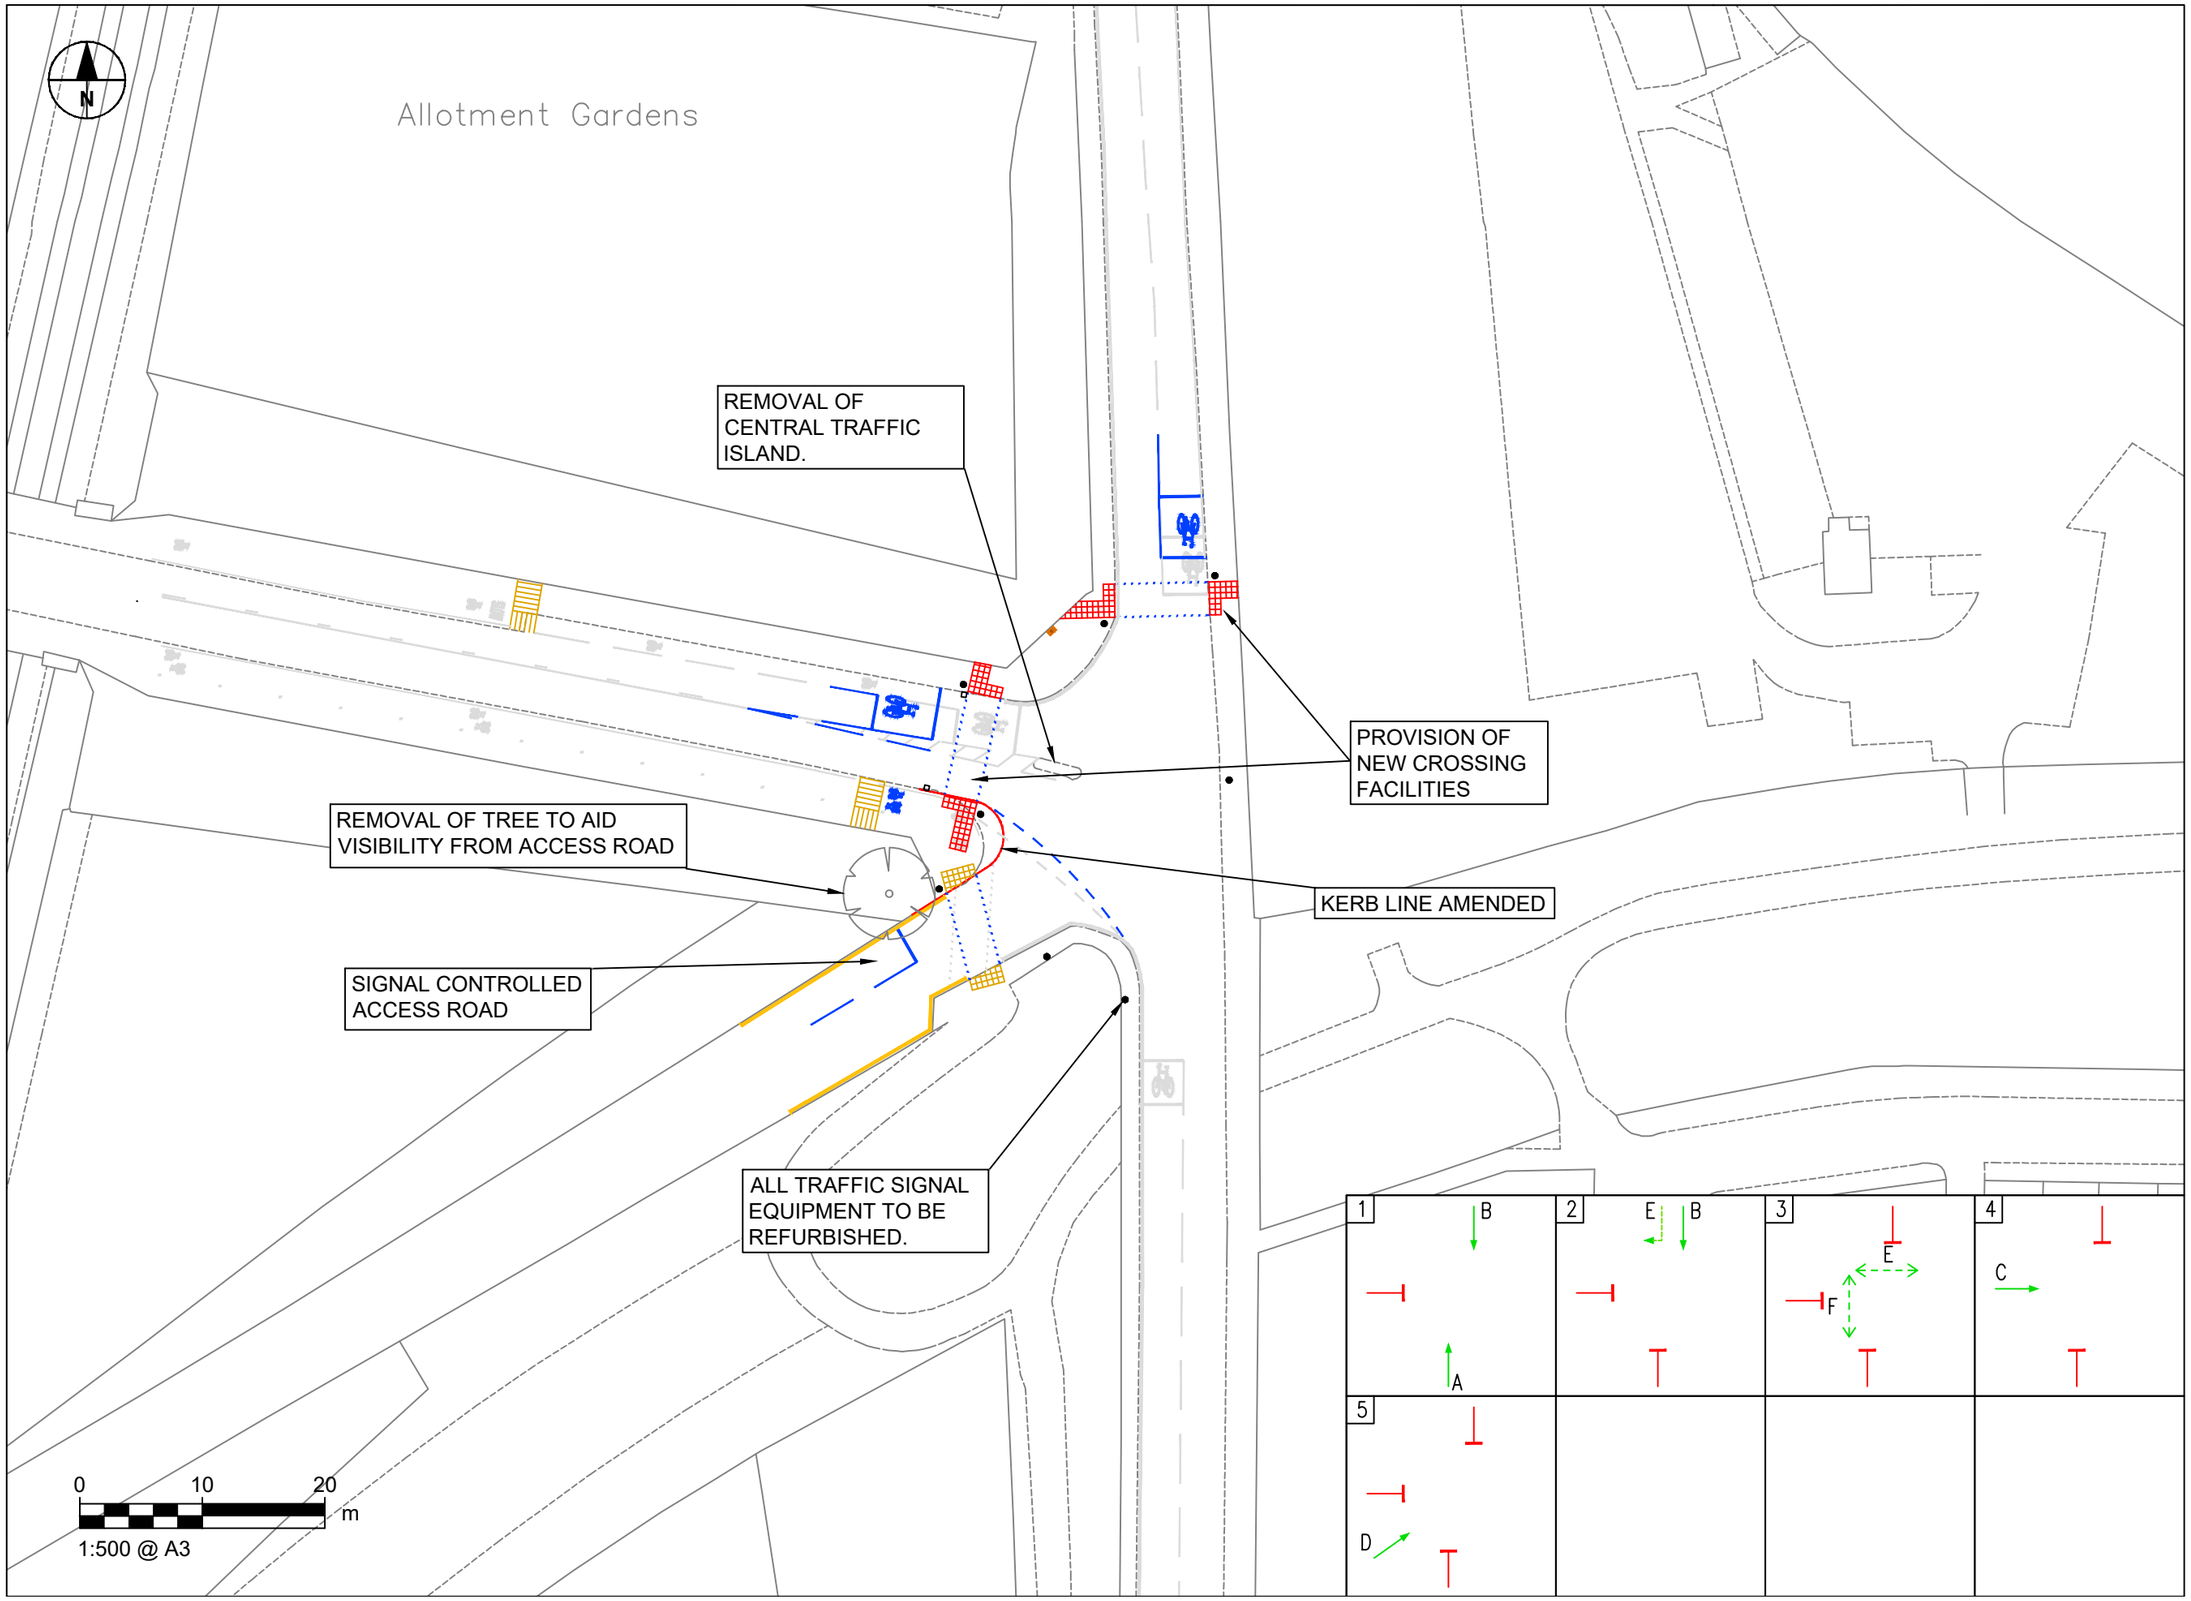

CITY OF YORK COUNCIL

Transport Systems Team
West Office, Station Rise, York, YO1 6GA
Tel: 01904 552827
www.york.gov.uk

NOTES

1. DO NOT SCALE FROM THIS DRAWING.
2. ROAD MARKINGS ADJUSTED TO SUIT AMENDED DESIGN.

KEY

- PROPOSED WHITE MARKINGS
- EXISTING WHITE MARKINGS
- PROPOSED DOUBLE YELLOW LINES
- PROPOSED RED TACTILES
- PROPOSED BUFF TACTILES
- PROPOSED CONTROLLER (C)
- PROPOSED TRAFFIC SIGNAL POLE
- PROPOSED KERB

BASED UPON THE ORDNANCE SURVEY MAPPING WITH THE PERMISSION OF THE CONTROLLER OF HER MAJESTY'S STATIONERY OFFICE, CROWN COPYRIGHT. UNAUTHORISED REPRODUCTION INFRINGES CROWN COPYRIGHT AND MAY LEAD TO PROSECUTION OR CIVIL PROCEEDINGS.
CITY OF YORK COUNCIL, LICENCE NO. 1000 20818, 2006

ISSUE/REVISION

I/R	DATE	DESCRIPTION
P01	14.08.2020	FIRST ISSUE

SHEET TITLE

YK2221
WIGGINTON ROAD / CRICHTON AVENUE
OPTION 2

DRAWING NUMBER

TST-YK2221-P-002