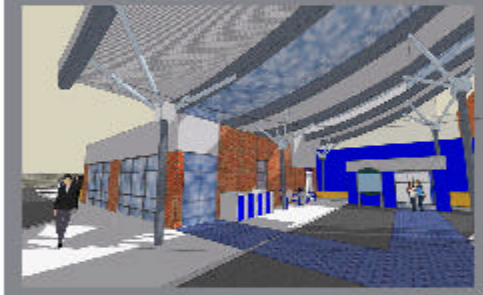

The canopy will link the entrances to the sports hall, school and creche. Canopy cladding in materials to replicate the proposals for the court yard infill at the school. Structural columns similar to the proposals within the pool hall. The canopy will allow emergency vehicles to access the STP and school buildings.

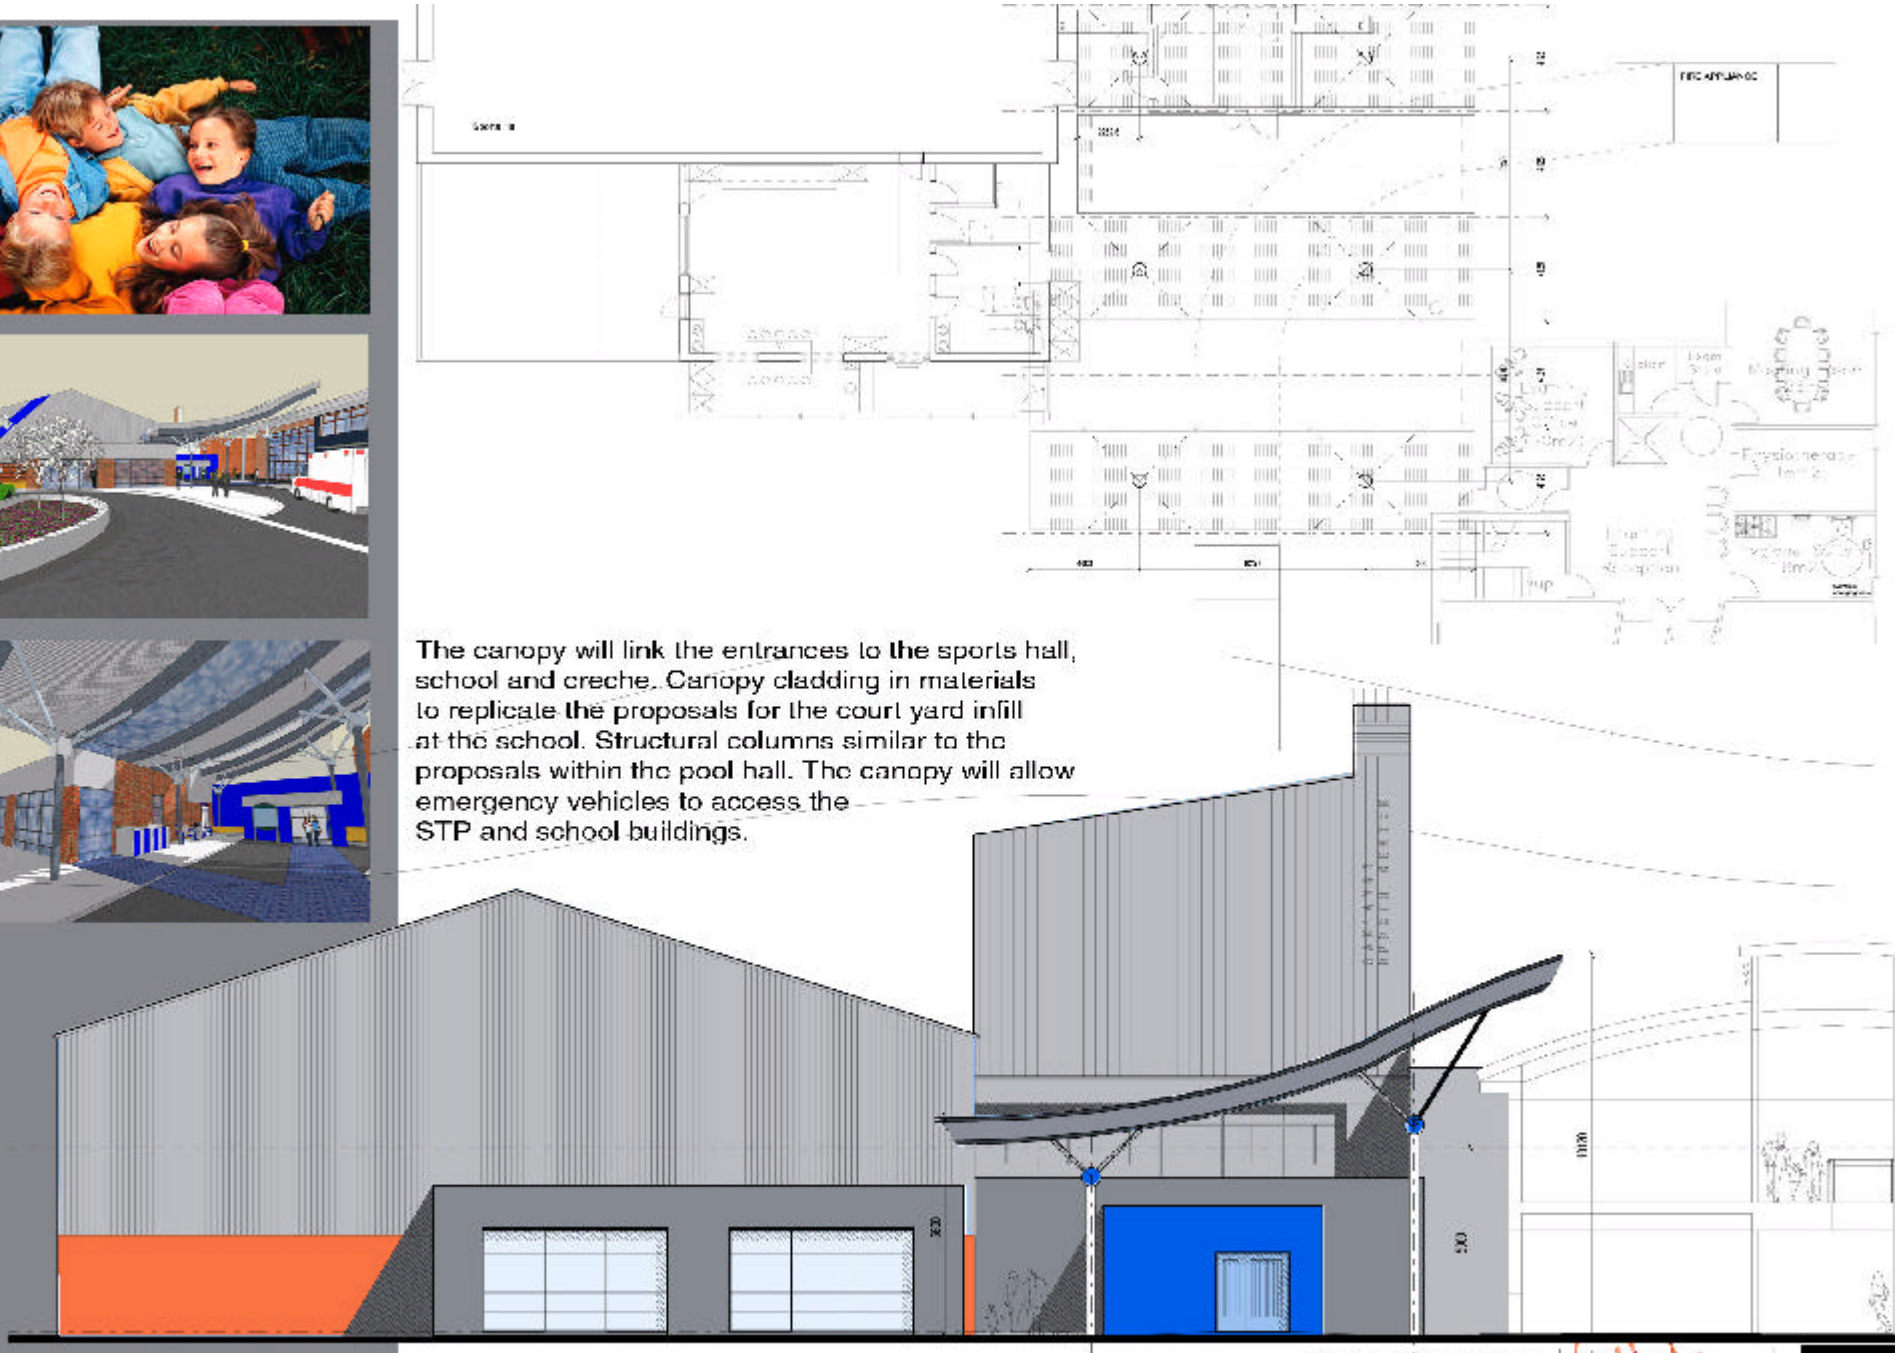

WM SAUNDERS PARTNERSHIP LLP

Oakland's Pool
Entrance Elevation and Plan Design

WSP