Annex B:

New directional sign to highlight junction layout and pedestrian zone.

Pedestrian Zone
Inner Ring Road

New sign displaying all the existing entry restrictions on Blake Street.

8.00 - 10.30 am
5 - 6 pm
Except for loading and

No Vehicles
10.30 am - 5 pm

New signs and road markings for the amended exit onto Duncombe Place.

New signs and road markings for the amended exit onto Duncombe Place.

Slip road to be reopened for vehicles to exit onto Duncolmbe Place.

New adaptive/cargo parking with new sign to be installed.

New build out to protect the cycle rack areas and reduce the width of the crossing point.

New directional sign to highlight junction layout and pedestrian zone.

Inner Ring Road
Pedestrian Zone

New signs to advise of the revised restrictions and access

New adaptive/cargo parking with new sign to be installed.

Proposed new cycle racks with bollards.

New dropped kerb.

Disabled bays to be refreshed.
new signs to advise of the revised restrictions and access.

Proposed cycle rack with bollards.

Proposed two-way central area.

Existing Hostile Vehicle Mitigation (HMV) measures.

New one-way sign to be installed.

Existing restrictions to remain. Double yellow lines to be refreshed.

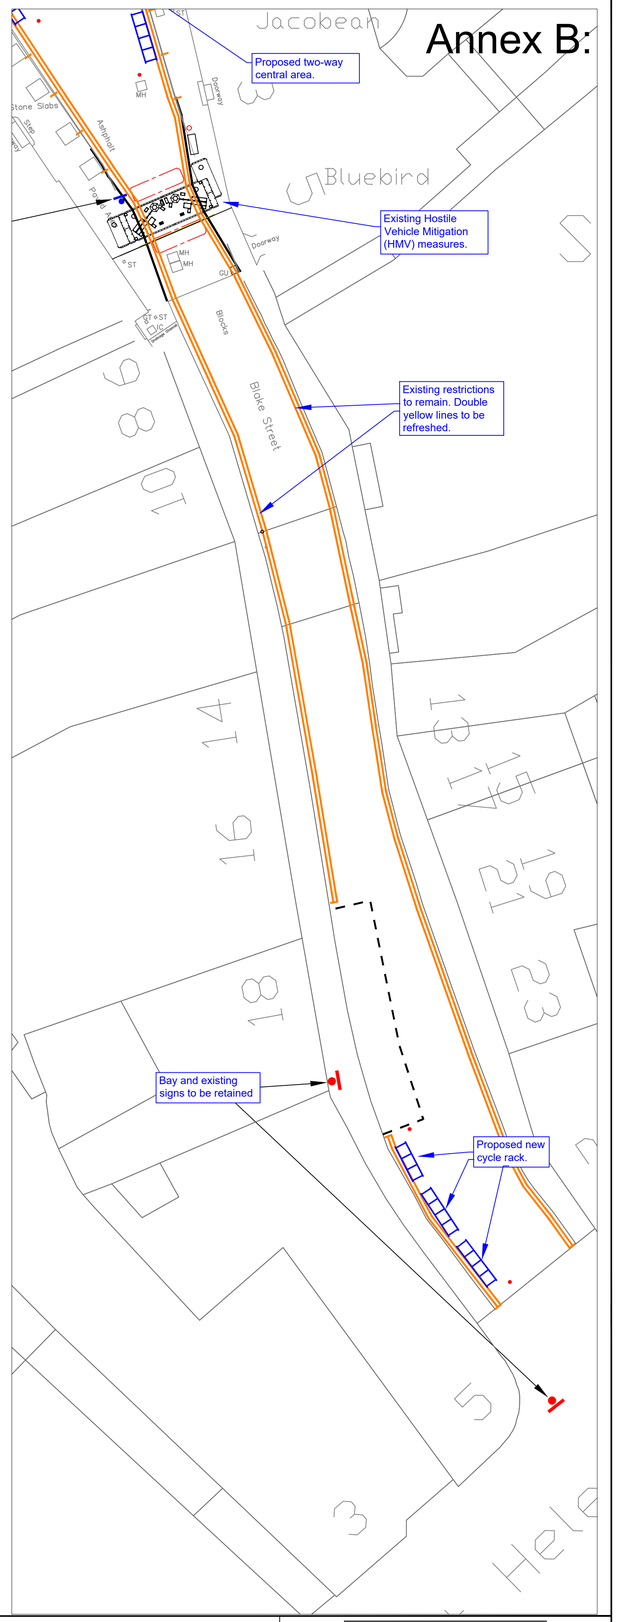

C:\Users\sykespa\Temp Work files\Blake Street changes\Blake Street GA Consult.dwg

CITY OF YORK COUNCIL

Highways Engineering Design
Eco Depot, Hazel Court, James Street, York, YO10 3DS
www.york.gov.uk

Drawn by	P Sykes	Date:	Nov 2025				
Checked by	D Mercer	Date:	Nov 2025				
Authorised by	A N OTHER	Date:	XXXXXX				
Drawing Scale:	1:200		A1				
Proposed				Revision	By	Checked	Approved	Date	Description

Project
Blake Street Amendments

Drawing
General Arrangement - Consultation

BASED UPON THE ORDNANCE SURVEY MAPPING WITH THE PERMISSION OF THE CONTROLLER OF HER MAJESTY'S STATIONERY OFFICE. © CROWN COPYRIGHT. UNAUTHORISED REPRODUCTION INFRINGES CROWN COPYRIGHT AND MAY LEAD TO PROSECUTION OR CIVIL PROCEEDINGS.
City of York Council OS Licence No. 1000 20818

Drawing No.
TM 20_25/DES/100/01

Revision
-