Site To The Rear Of 5 Cherry Lane York

21/00121/OUT

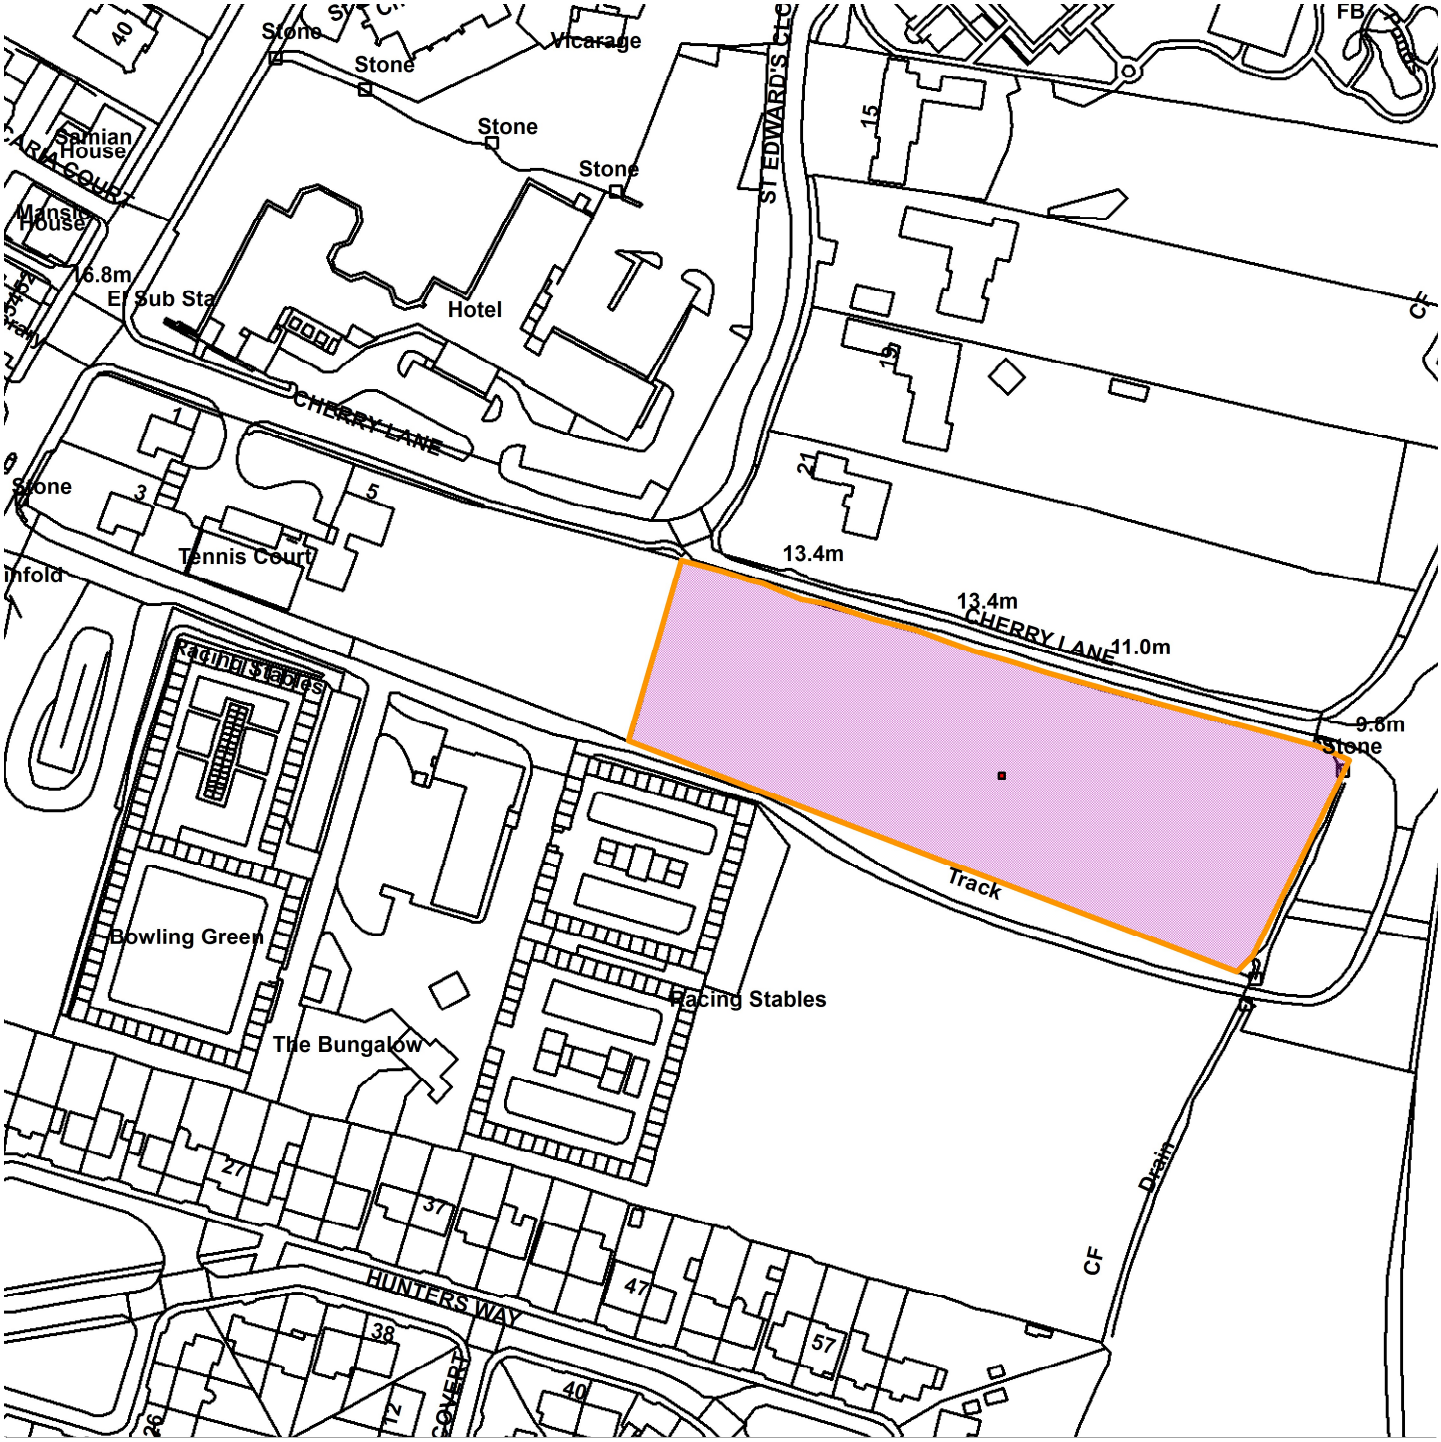

Scale : 1:1893

Reproduced from the Ordnance Survey map with the permission of the Controller of Her Majesty's Stationery Office © Crown Copyright 2000.

Unauthorised reproduction infringes Crown Copyright and may lead to prosecution or civil proceedings.

Organisation	City of York Council
Department	Economy & Place
Comments	Site Location Plan
Date	31 March 2021
SLA Number	

*Produced using ESRI (UK)'s MapExplorer 2.0 - **http://www.esriuk.com***