Annex B:

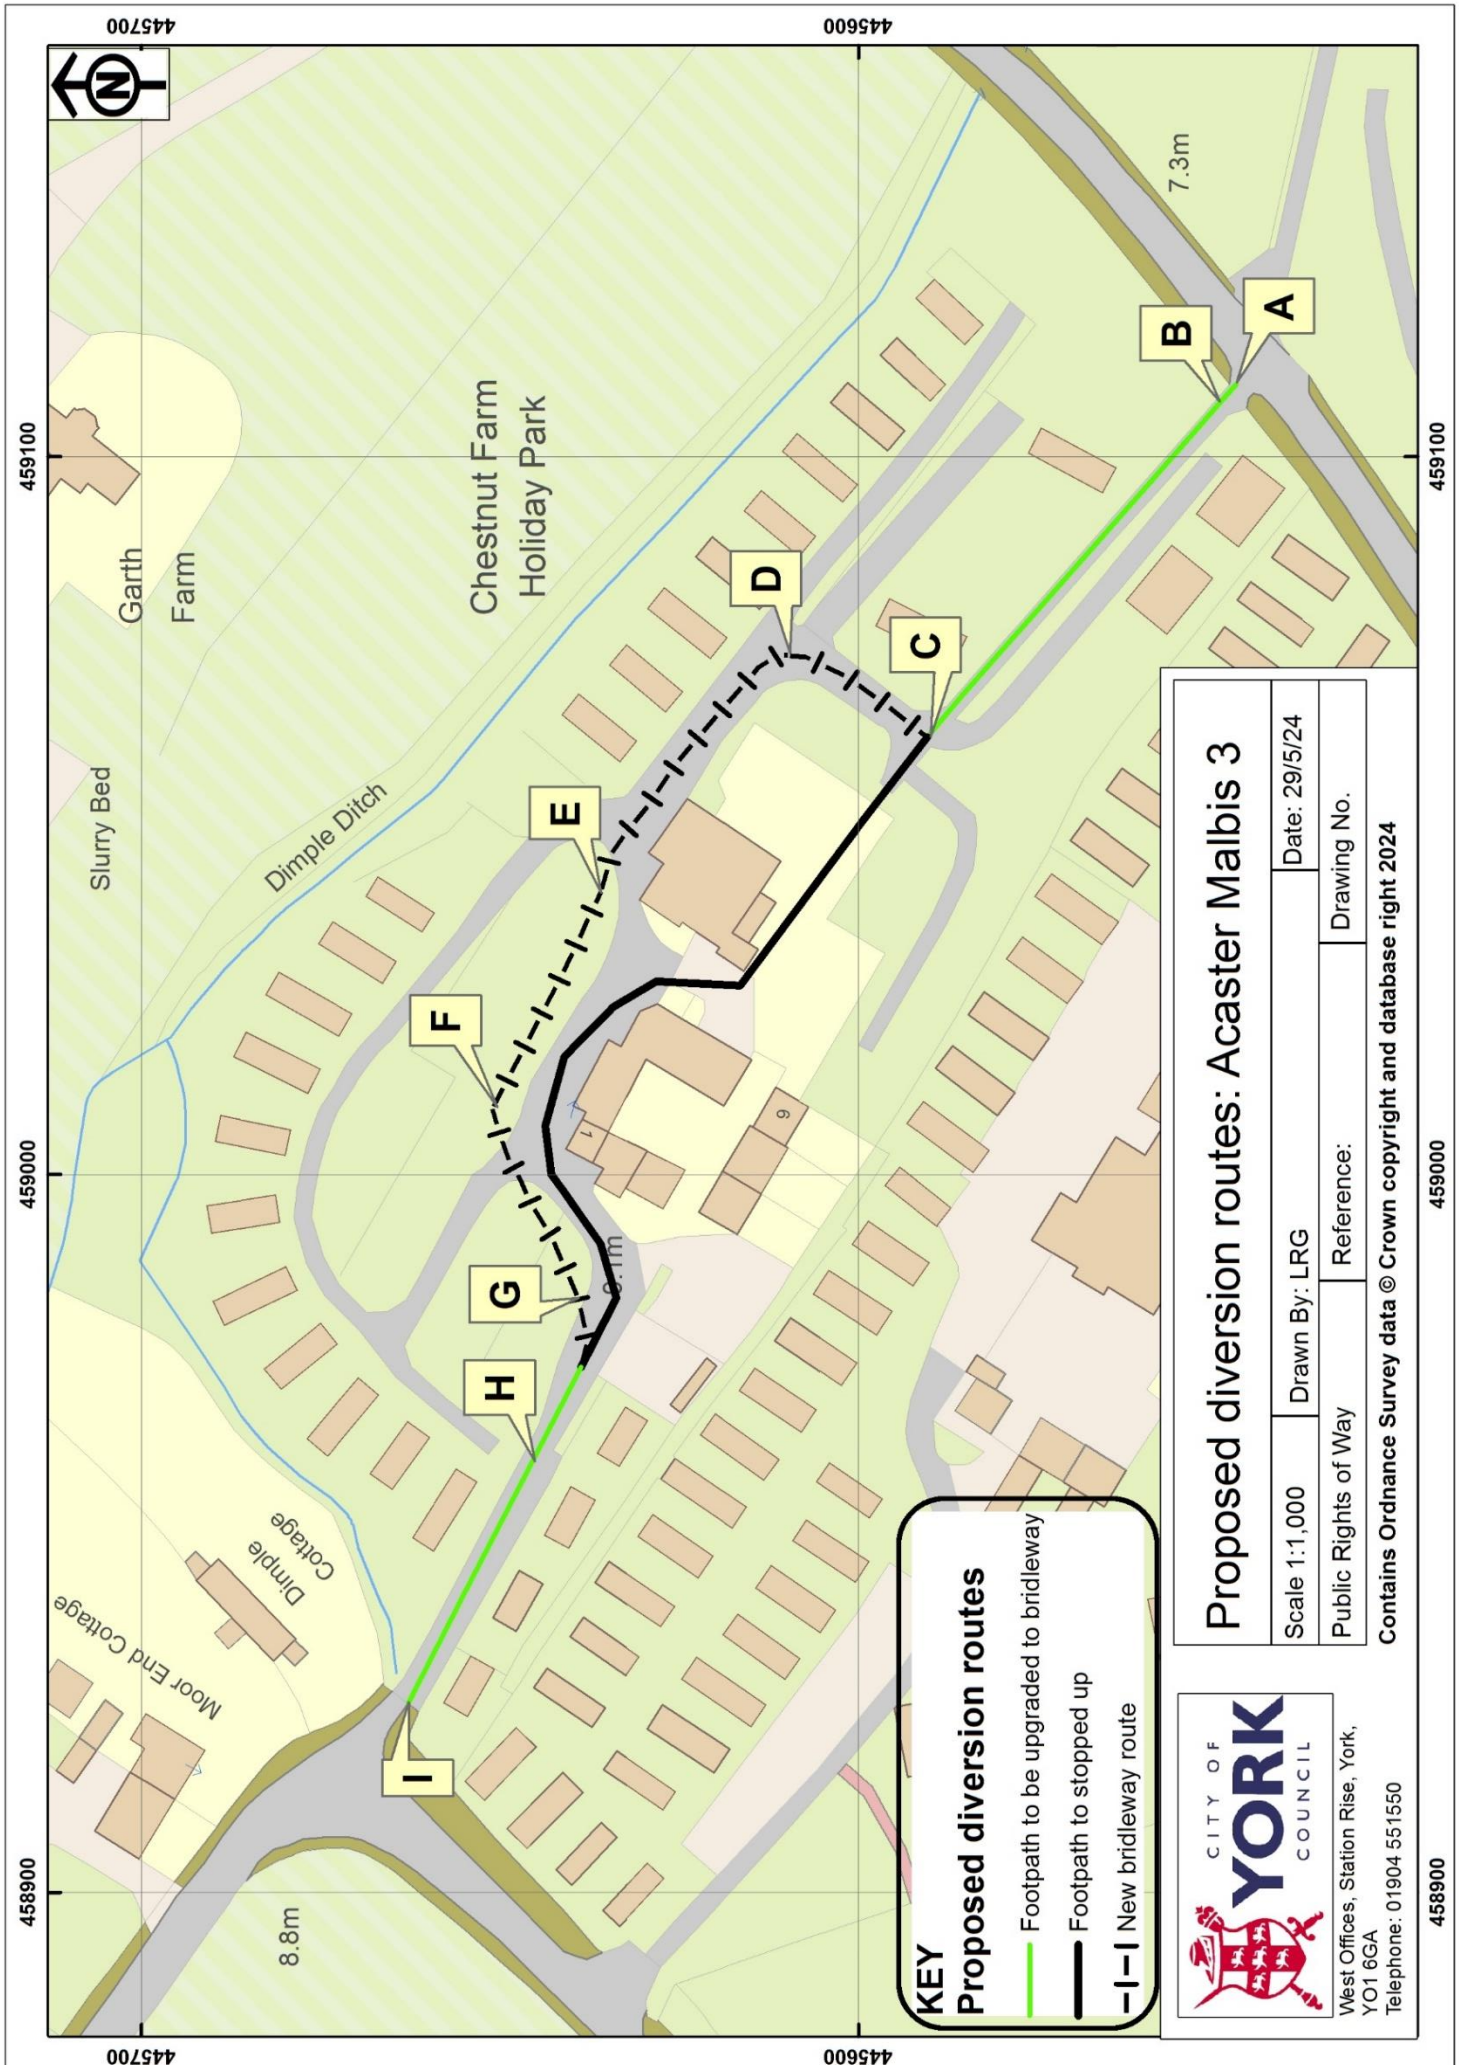
Proposed diversion routes: Acaster Malbis 3
Scale 1:1,000
Drawn By: LRG
Date: 29/5/24
Public Rights of Way
Reference:
Drawing No.
Contains Ordnance Survey data © Crown copyright and database right 2024
CITY OF YORK COUNCIL
West Offices, Station Rise, York, YO1 6GA
Telephone: 01904 551550
KEY
Proposed diversion routes
Footpath to be upgraded to bridleway
Footpath to stopped up
New bridleway route
A
B
C
D
E
F
G
H
I
7.3m
8.8m
Chestnut Farm Holiday Park
Garth Farm
Slurry Bed
Dimple Ditch
Dimple Cottage
Moor End Cottage
459100
459000
458900
445700
445600