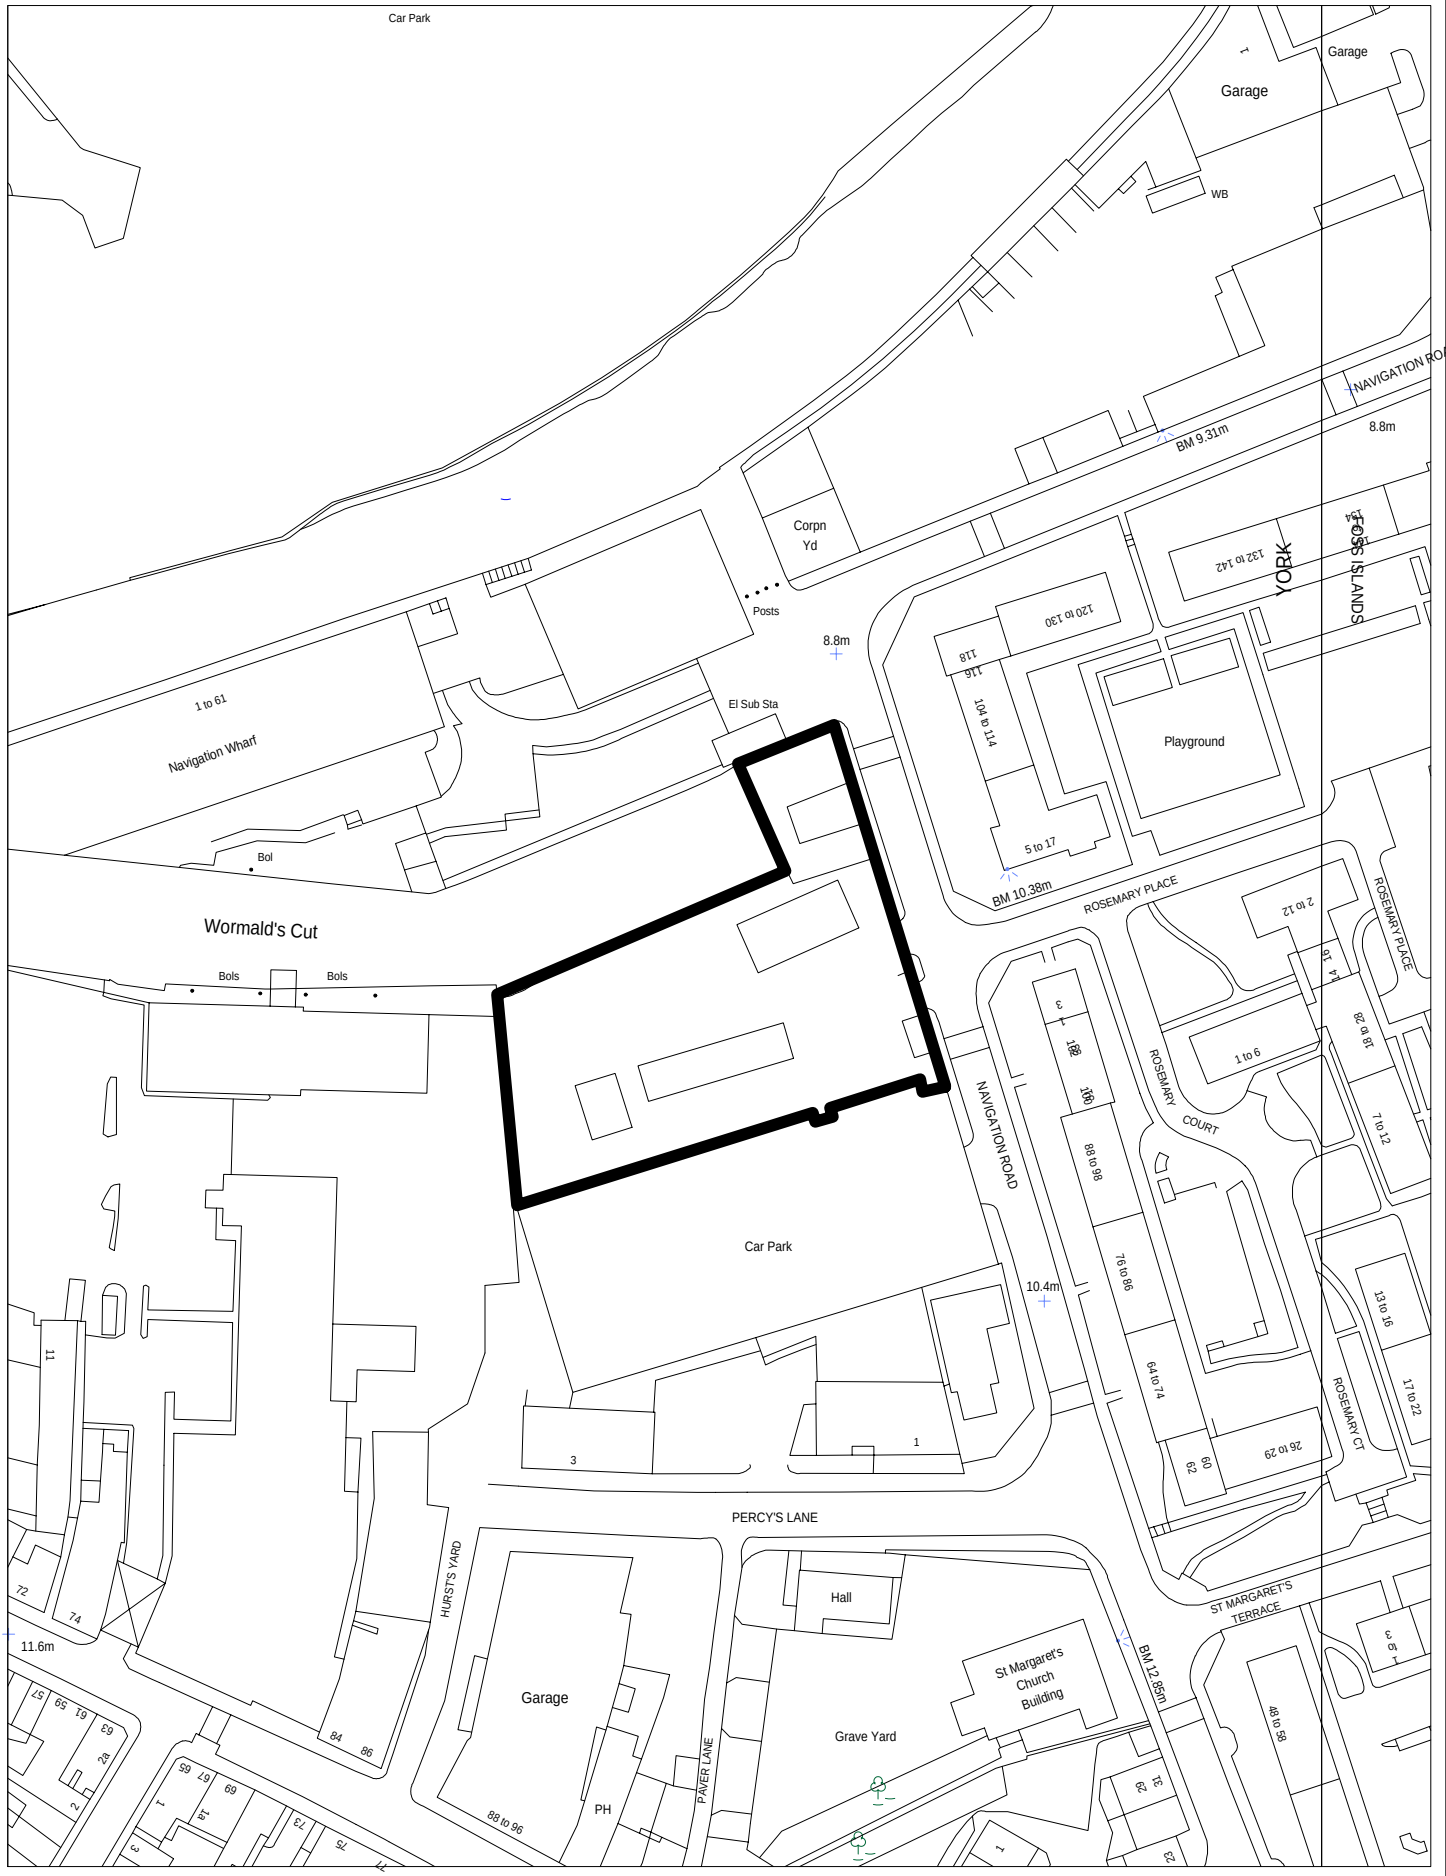

CITY OF YORK COUNCIL

9,St.Leonards Place,York,YO1 2ET
Telephone: 01904 613161

Site Plan : Navigation Road

N
W E
S

SCALE	DRAWN BY	DATE
1:1250	JB	22/8/2006

Originating Group	Project	Drawing No.
Organisation		SP 2

Produced from the 1993 Ordnance Survey 1:1250 mapping with the permission of the Controller of Her Majesty's Stationery Office
c Crown Copyright. Unauthorised reproduction infringes Crown Copyright and may lead to prosecution or civil proceedings.

York City Council.LA 1000 20818