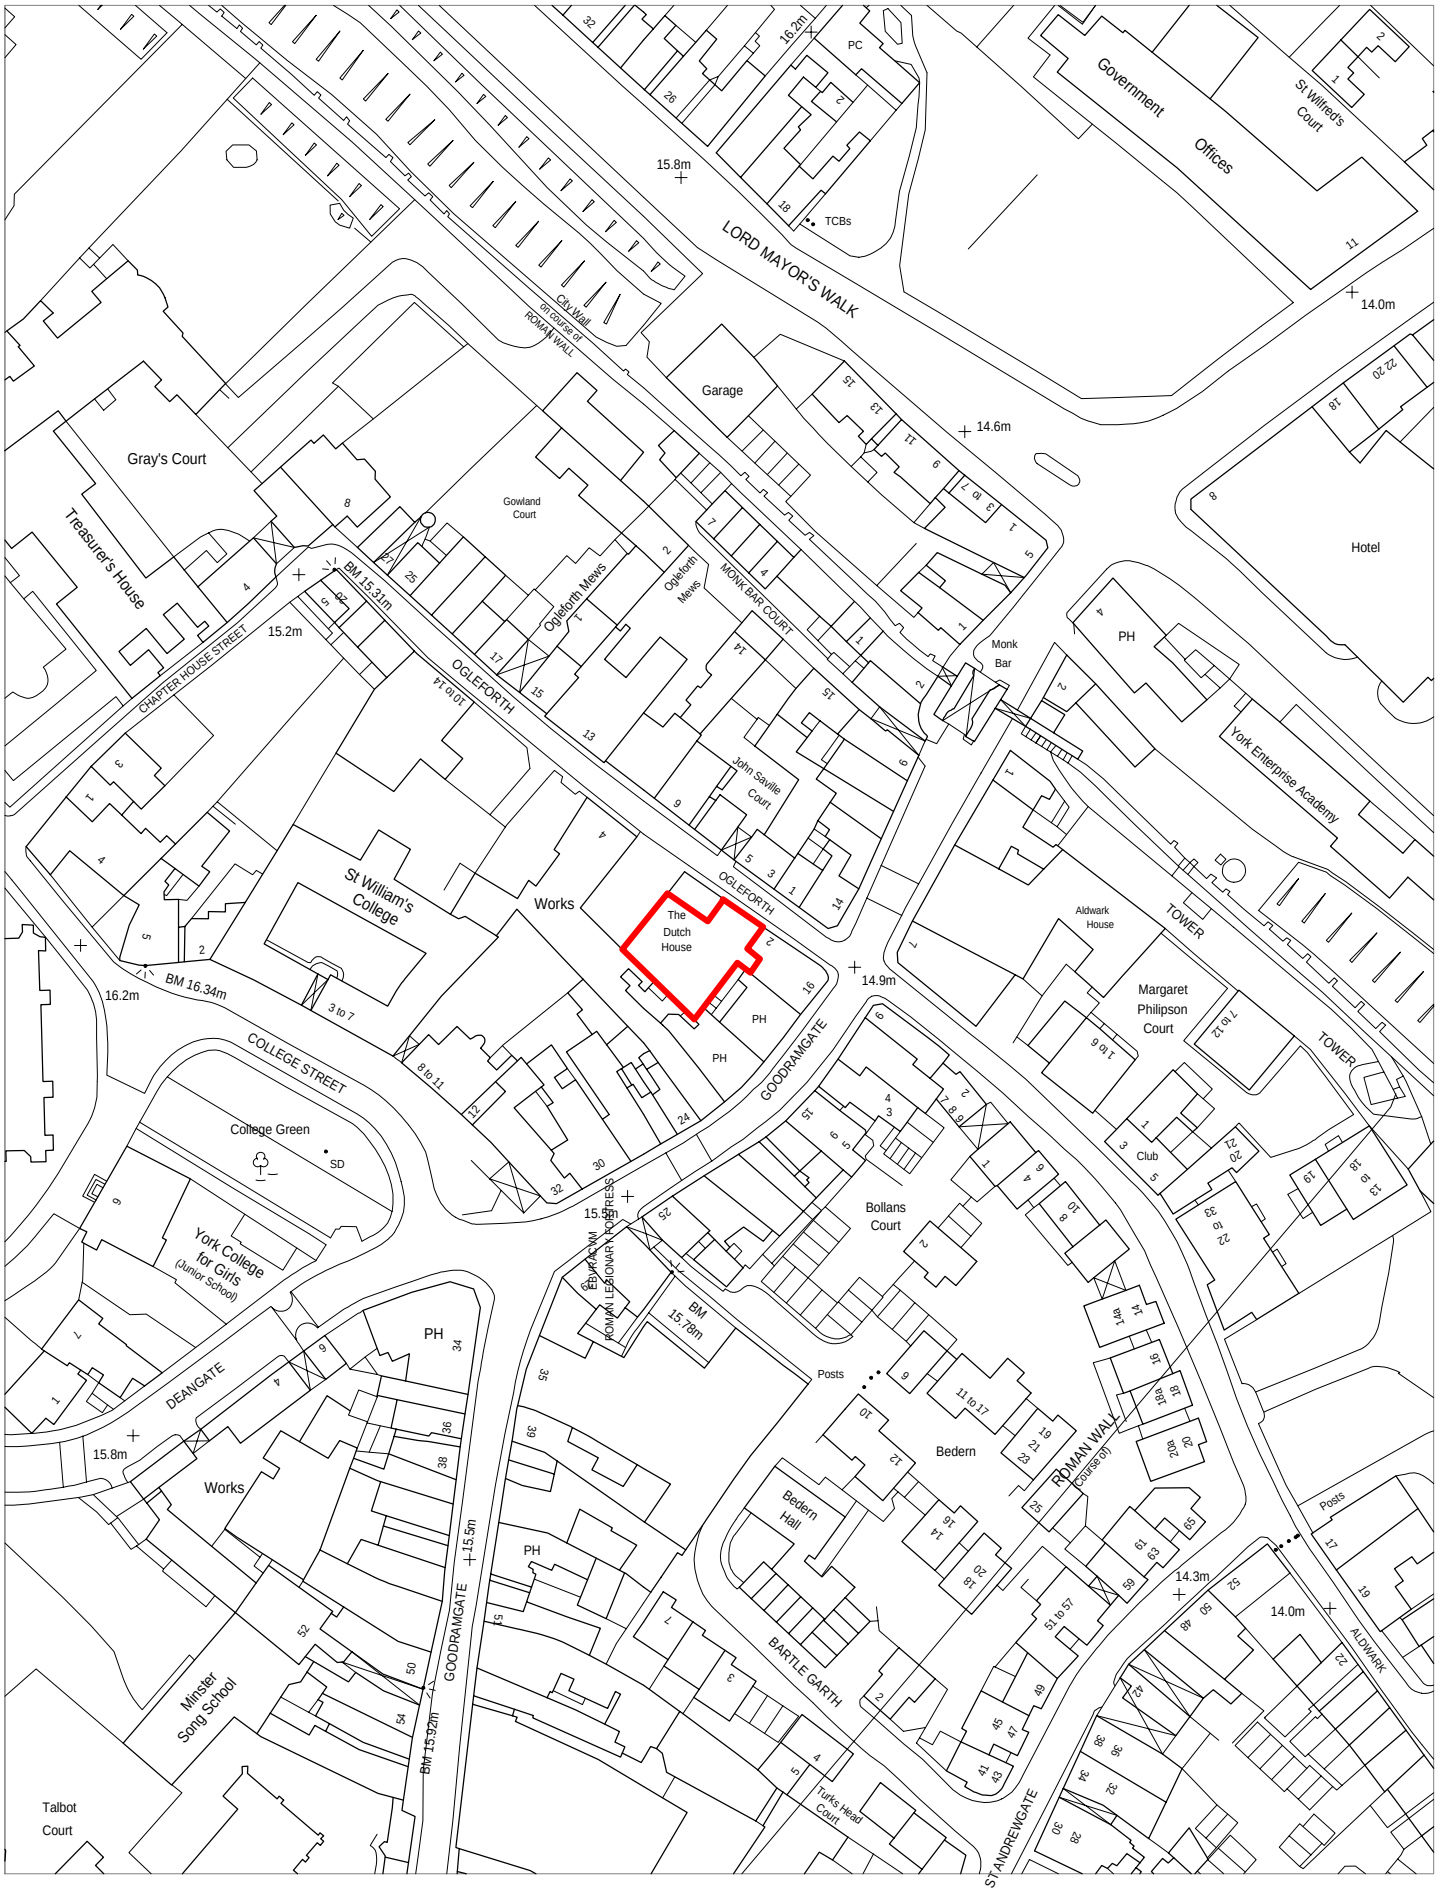

CITY OF YORK COUNCIL

9,St.Leonards Place,York,YO1 2ET
Telephone: 01904 613161

CAR PARK ADJ. THE DUTCH HOUSE, OGLEFORTH

SCALE 1:1250 DRAWN BY PSL DATE 8/9/2006

Originating Group | Project | Drawing No.

Produced from the 1993 Ordnance Survey 1:1250 mapping with the permission of the Controller of Her Majesty's Stationery Office
c Crown Copyright. Unauthorised reproduction infringes Crown Copyright and may lead to prosecution or civil proceedings.
City of York Council LA 1000 20818