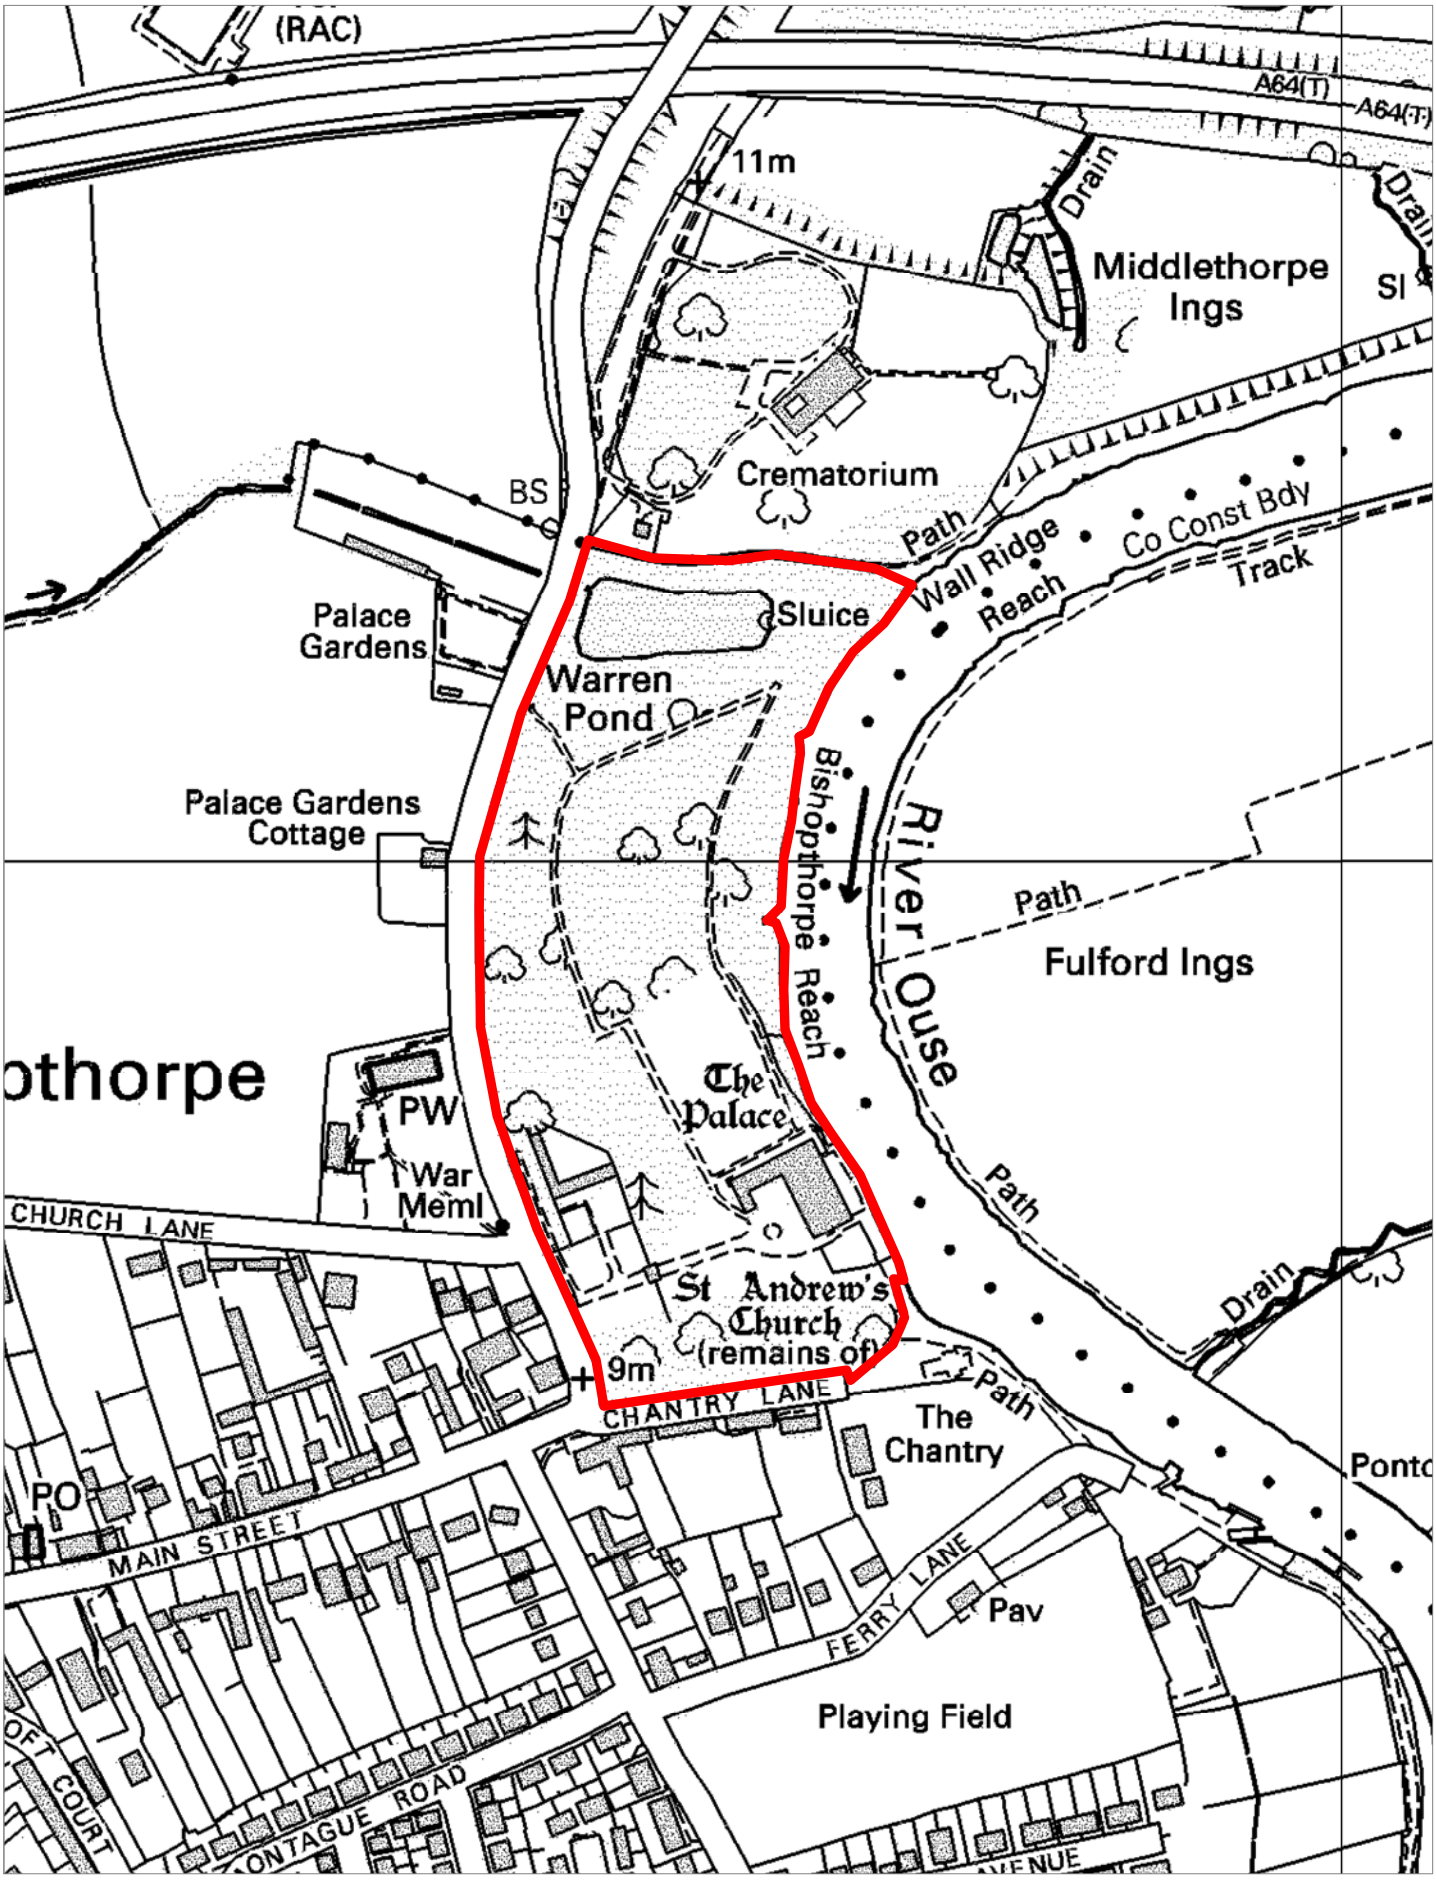

CITY OF YORK COUNCIL

BISHOPTHORPE PALACE, BISHOPTHORPE ROAD - 06/01823/LBC

SCALE 1:4000 DRAWN BY PSL DATE 3/11/2006

Originating Group | Project | Drawing No.

9,St.Leonards Place,York,YO1 2ET
Telephone: 01904 613161

Produced from the 1993 Ordnance Survey 1:1250 mapping with the permission of the Controller of Her Majesty's Stationery Office
c Crown Copyright. Unauthorised reproduction infringes Crown Copyright and may lead to prosecution or civil proceedings.
City of York Council LA 1000 20818