ISO A3 297mm x 420mm

DESIGN: HH CHECKED: MB

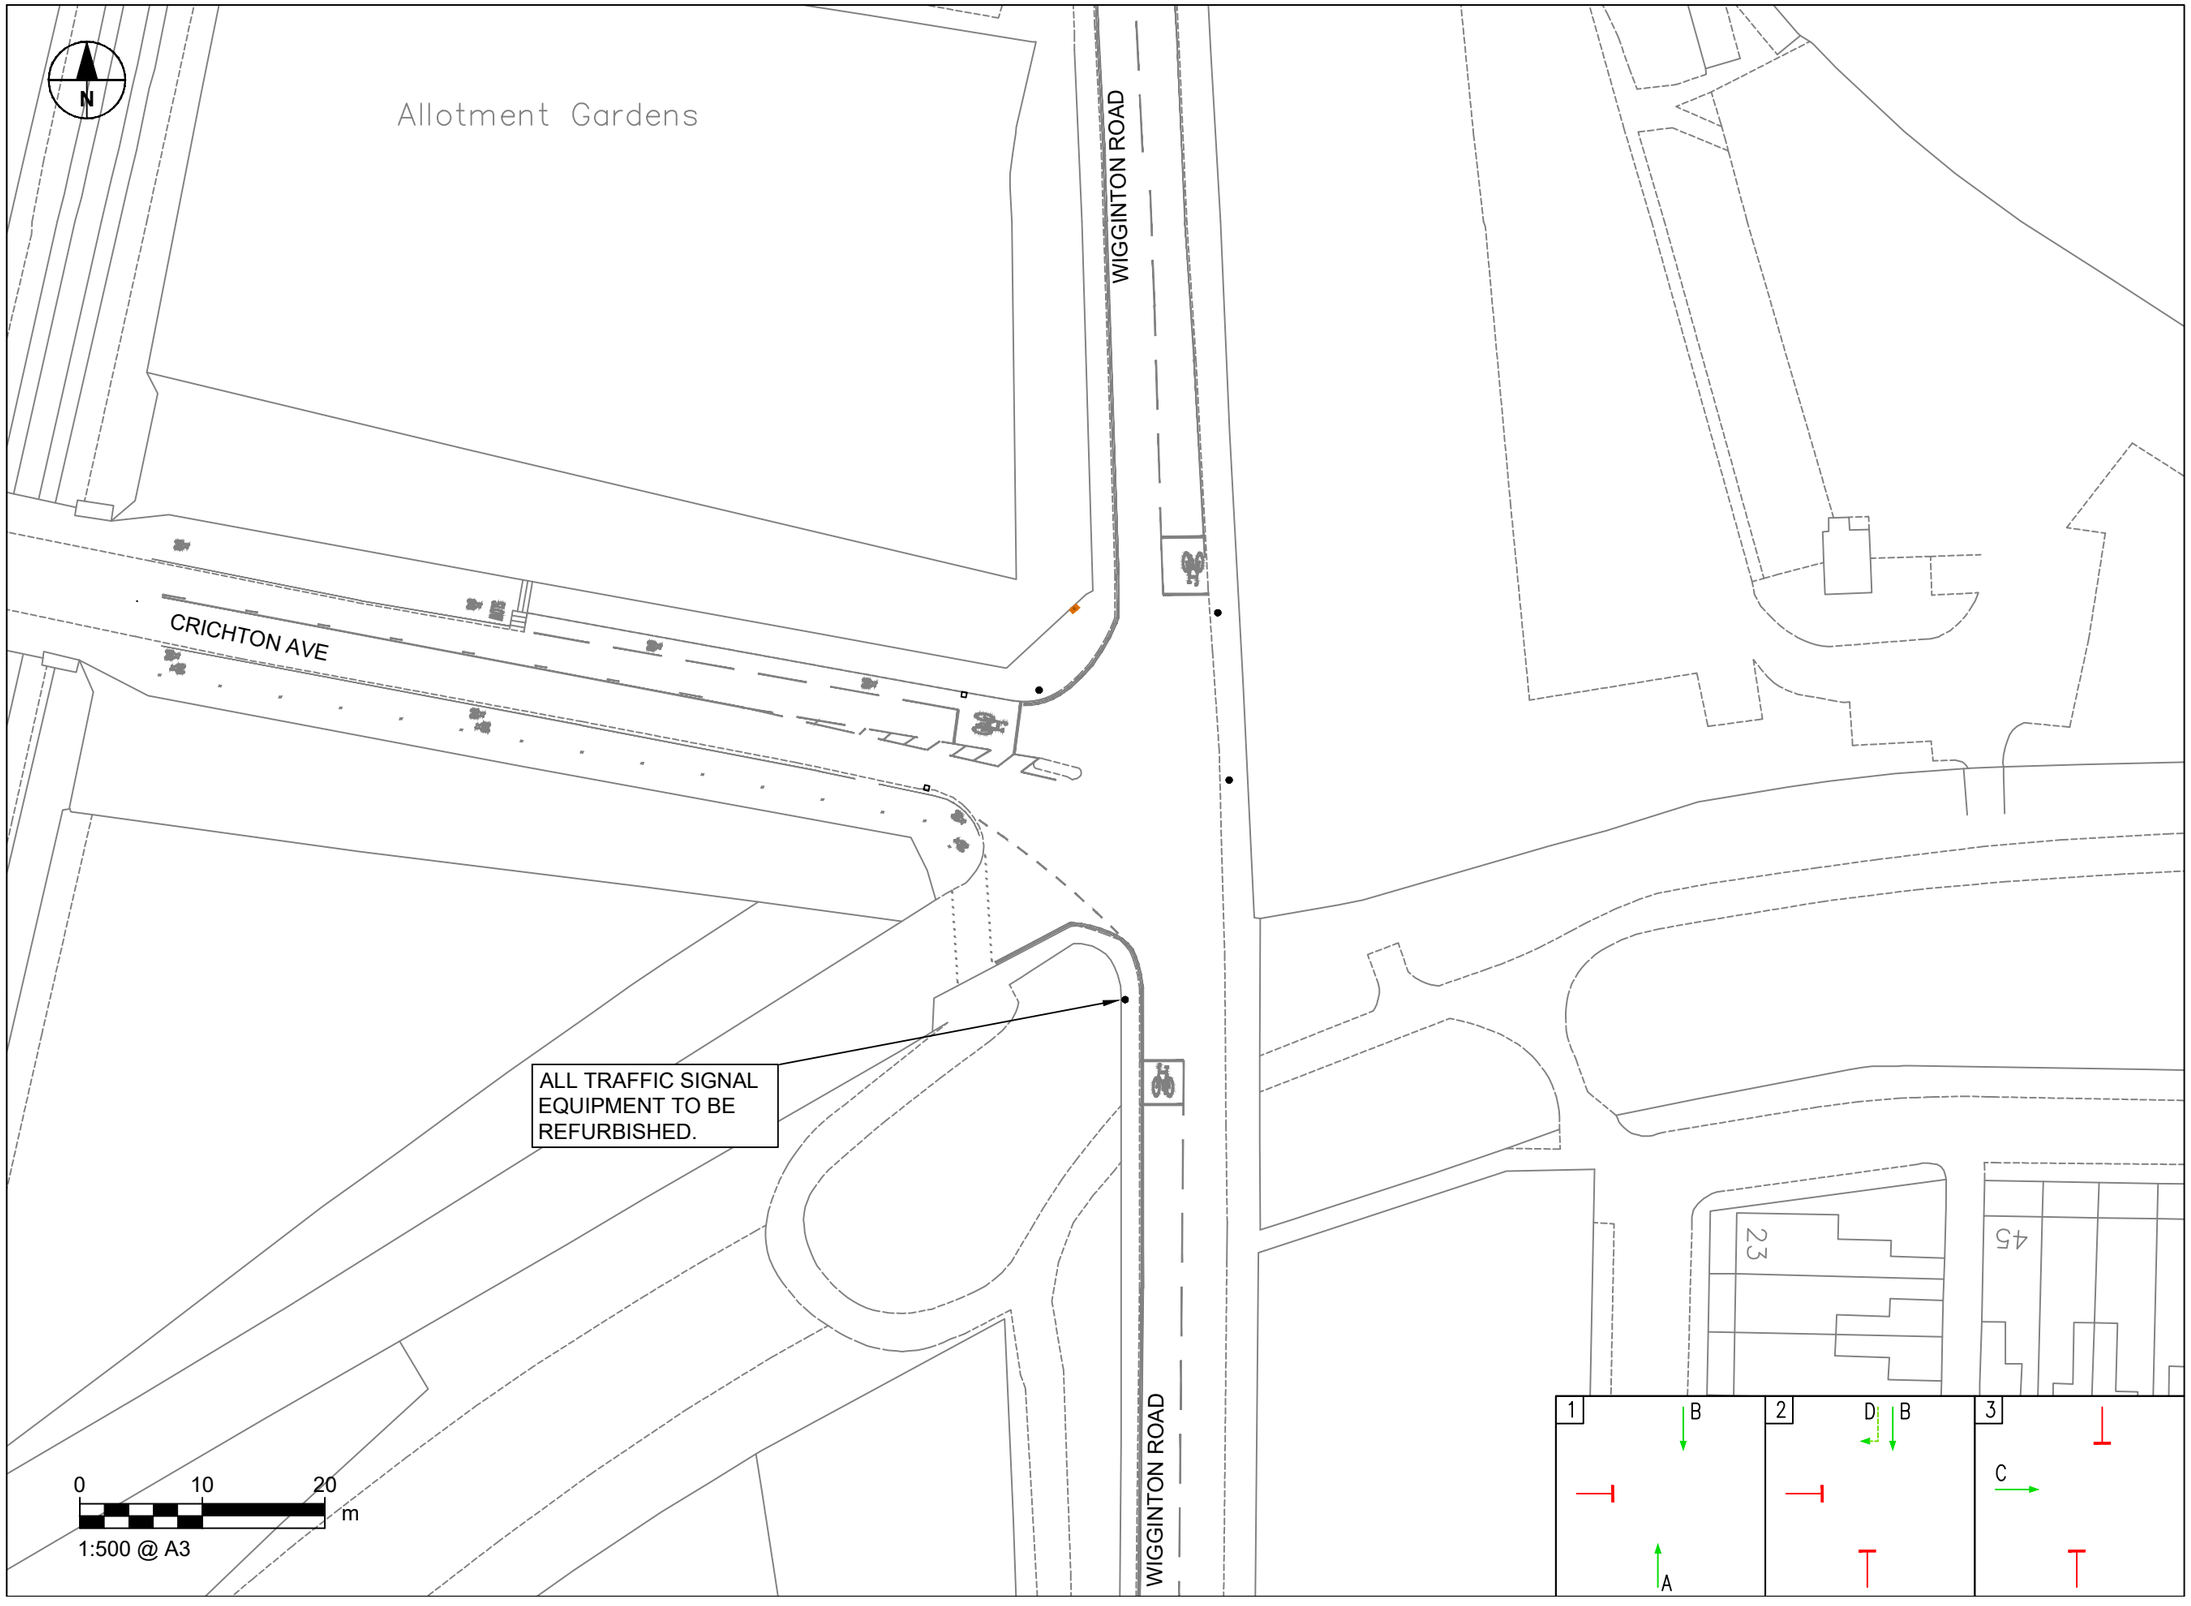

Last saved by: HOUSSIENH (2020-08-13) Last Plotted: 2020-08-13
Filename: C:\USERS\HOUSSIENH\DESKTOP\02_CYC FILES\YK2221 - WIGGINTON ROAD_CRICHTON AVENUE\CYC_TST-YK2221-P-001(P01).DWG

CITY OF YORK COUNCIL

Transport Systems Team
West Office, Station Rise, York, YO1 6GA
Tel: 01904 552827
www.york.gov.uk

NOTES

1. DO NOT SCALE FROM THIS DRAWING.
2. ROAD MARKINGS ADJUSTED TO SUIT AMENDED DESIGN.

KEY

- EXISTING WHITE MARKINGS
- C — PROPOSED CONTROLLER
- PROPOSED TRAFFIC SIGNAL POLE

BASED UPON THE ORDNANCE SURVEY MAPPING WITH THE PERMISSION OF THE CONTROLLER OF HER MAJESTY'S STATIONERY OFFICE, CROWN COPYRIGHT. UNAUTHORISED REPRODUCTION INFRINGES CROWN COPYRIGHT AND MAY LEAD TO PROSECUTION OR CIVIL PROCEEDINGS.
CITY OF YORK COUNCIL, LICENCE NO. 1000 20818, 2006

ISSUE/REVISION

P01	14.08.2020	FIRST ISSUE
I/R	DATE	DESCRIPTION

SHEET TITLE

YK2221
WIGGINTON ROAD / CRICHTON AVENUE
OPTION 1

DRAWING NUMBER

TST-YK2221-P-002