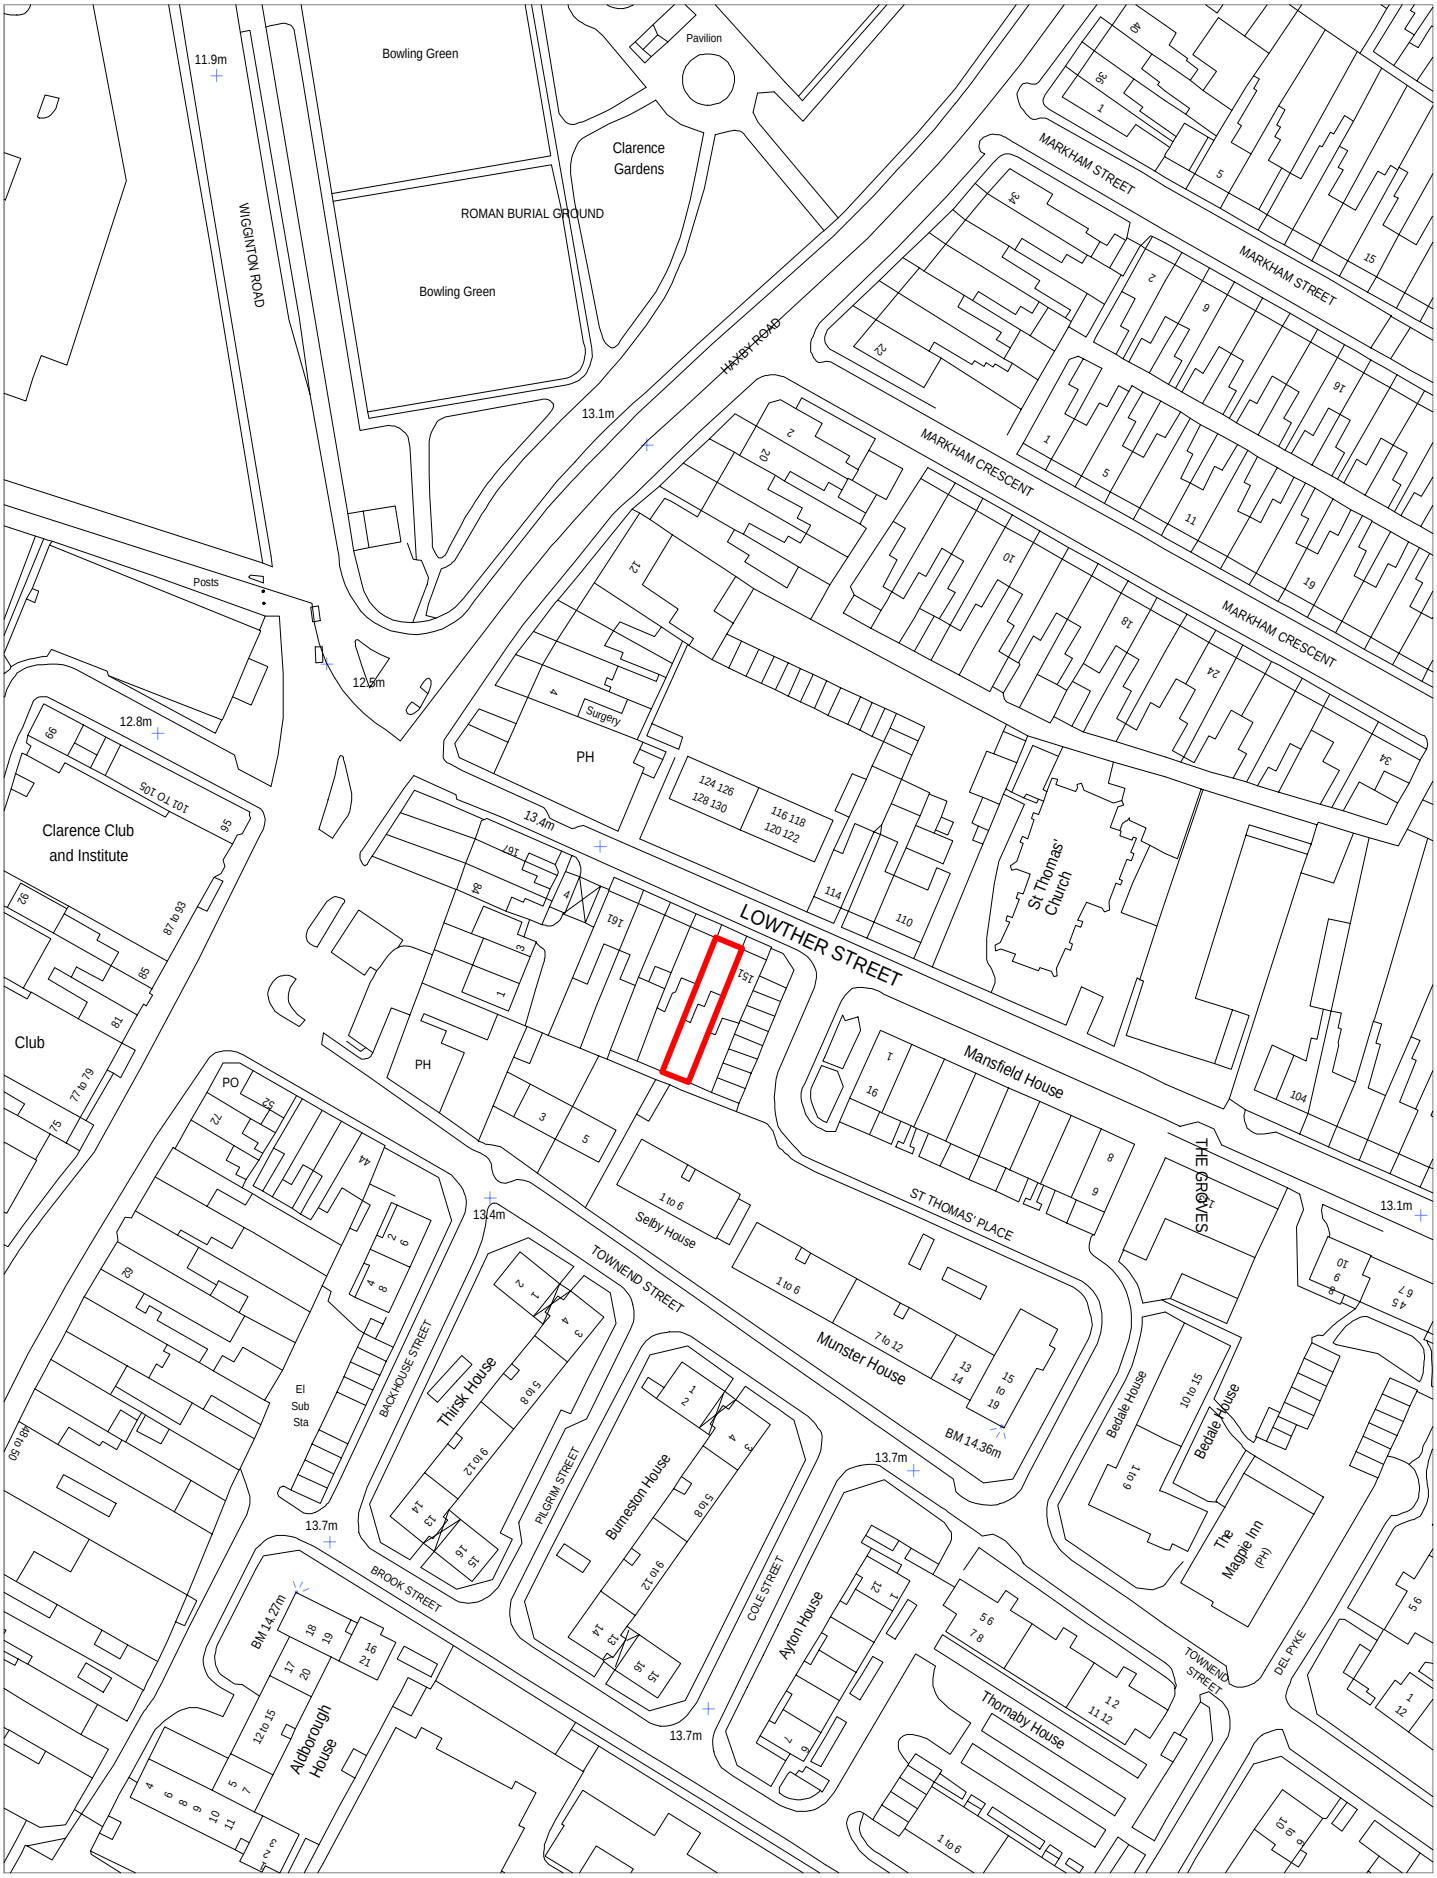

CITY OF YORK COUNCIL

Site Plan : 153 Lowther Street York

SCALE	1:1250	DRAWN BY	JB	DATE	5/1/2007
Originating Group	Organisation	Project		Drawing No.	PLAN 4

9,St.Leonards Place,York,YO1 2ET
Telephone: 01904 613161

Produced from the 1993 Ordnance Survey 1:1250 mapping with the permission of the Controller of Her Majesty's Stationery Office
c Crown Copyright. Unauthorised reproduction infringes Crown Copyright and may lead to prosecution or civil proceedings.

York City Council.LA 1000 20818