Annex C

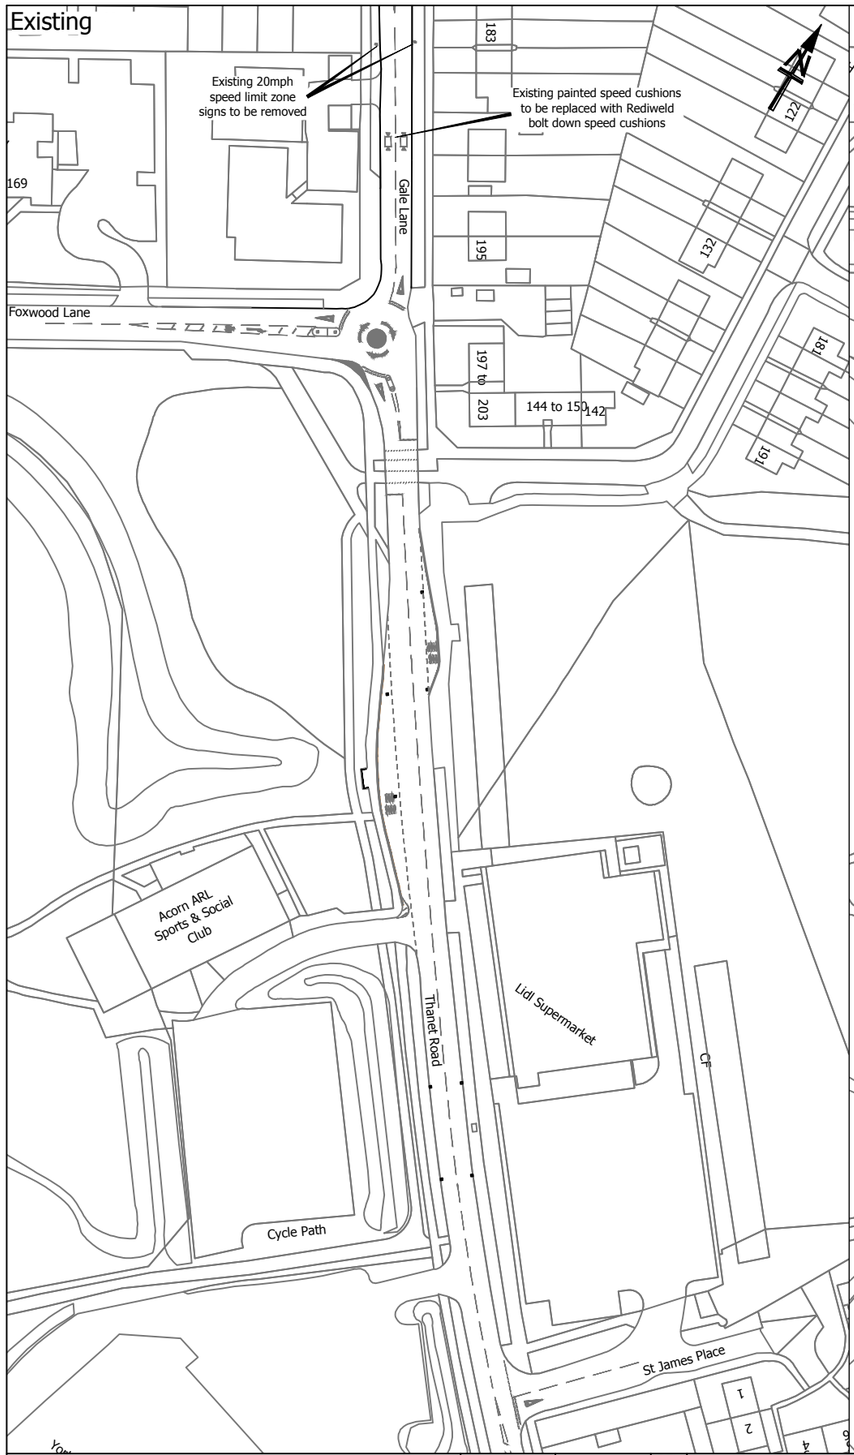

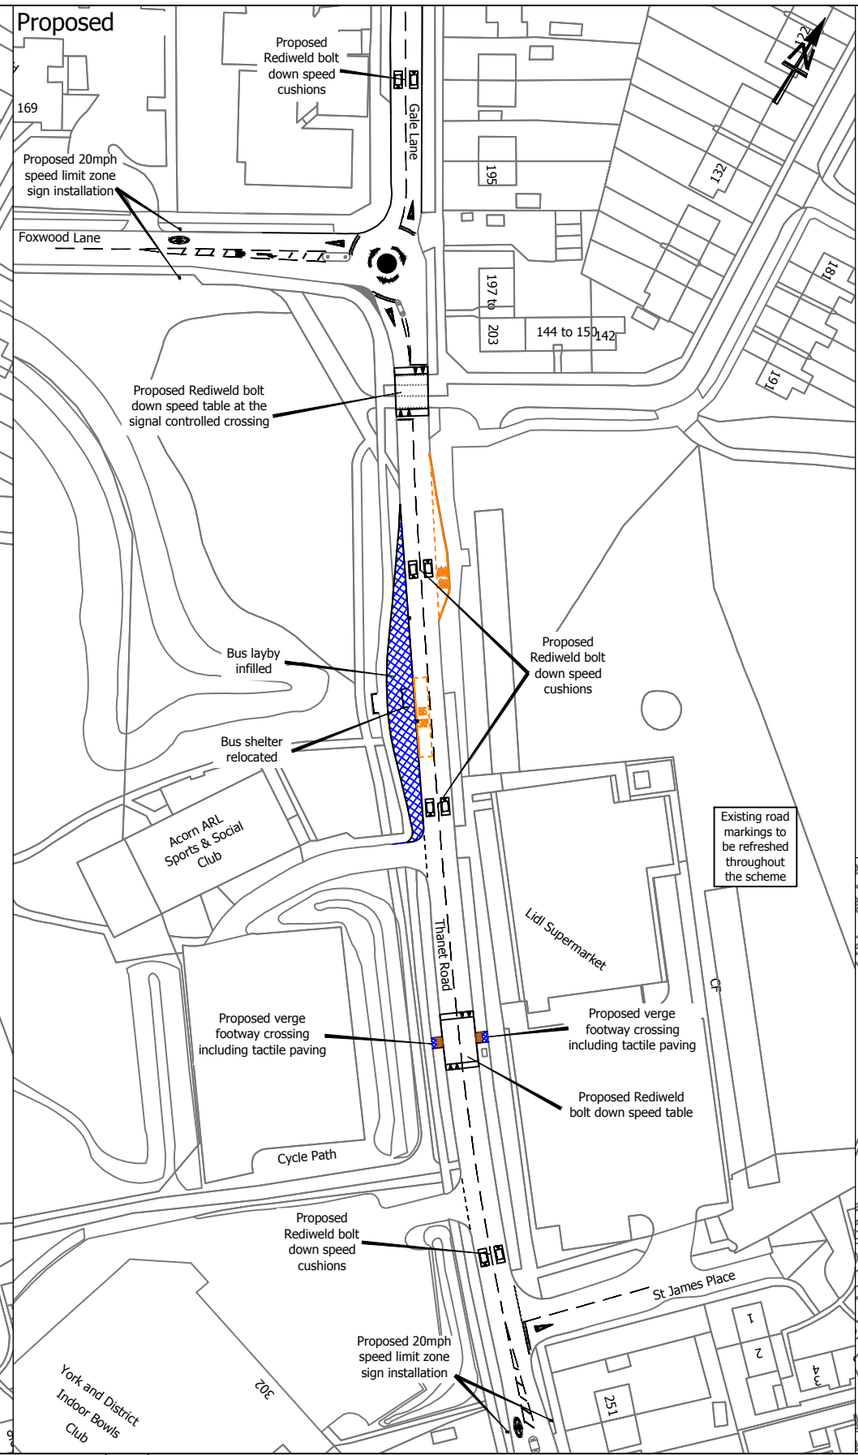

Key

WL/1001/200	
WL/1003/200	
WL/1004/100	
WL/1009/100	
WL/1010/100	
WL/1040/100/150	
WS/1023/3750	
WS/1057/1215	
WS/1062	
WS/1065/4300	
WA/1003.4/4450	
WA/1059/2000	
YL/1025.1	BUS STOP
Speed limit signs	
Footway constuction	
Buff tactile paving	
Rediweld bolt down speed cushion	
Rediweld bolt down speed table	

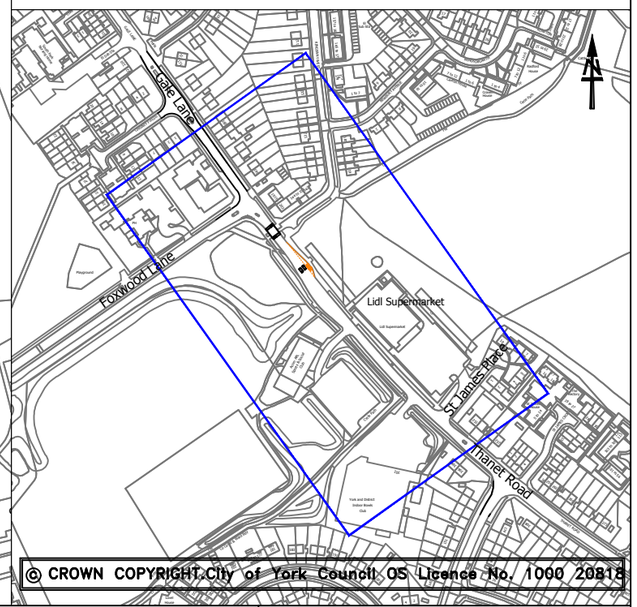

© CROWN COPYRIGHT.City of York Council OS Licence No. 1000 20818

CITY OF YORK COUNCIL

Highways – Transport Projects and Delivery Team
Eco Depot, Hazel Court, James Street, York, YO10 3DS
www.york.gov.uk

	INITIAL	REV	AMENDMENT	DATE
DRAWN BY	DR			
CHECKED BY				
SCALE 1250	A3			
DATE May 2017				

Local Safety Schemes 16/17
Thanet Road
Construction
General Arrangement

TP/150019/THRD/GA/01B

L:\DOCUMENT\Transport Projects\Projects\10 - Safety & Accessibility Schemes\LSS 16_17\Live Schemes\Thanet Road\Drawings\ThanetRdLSS.dwg