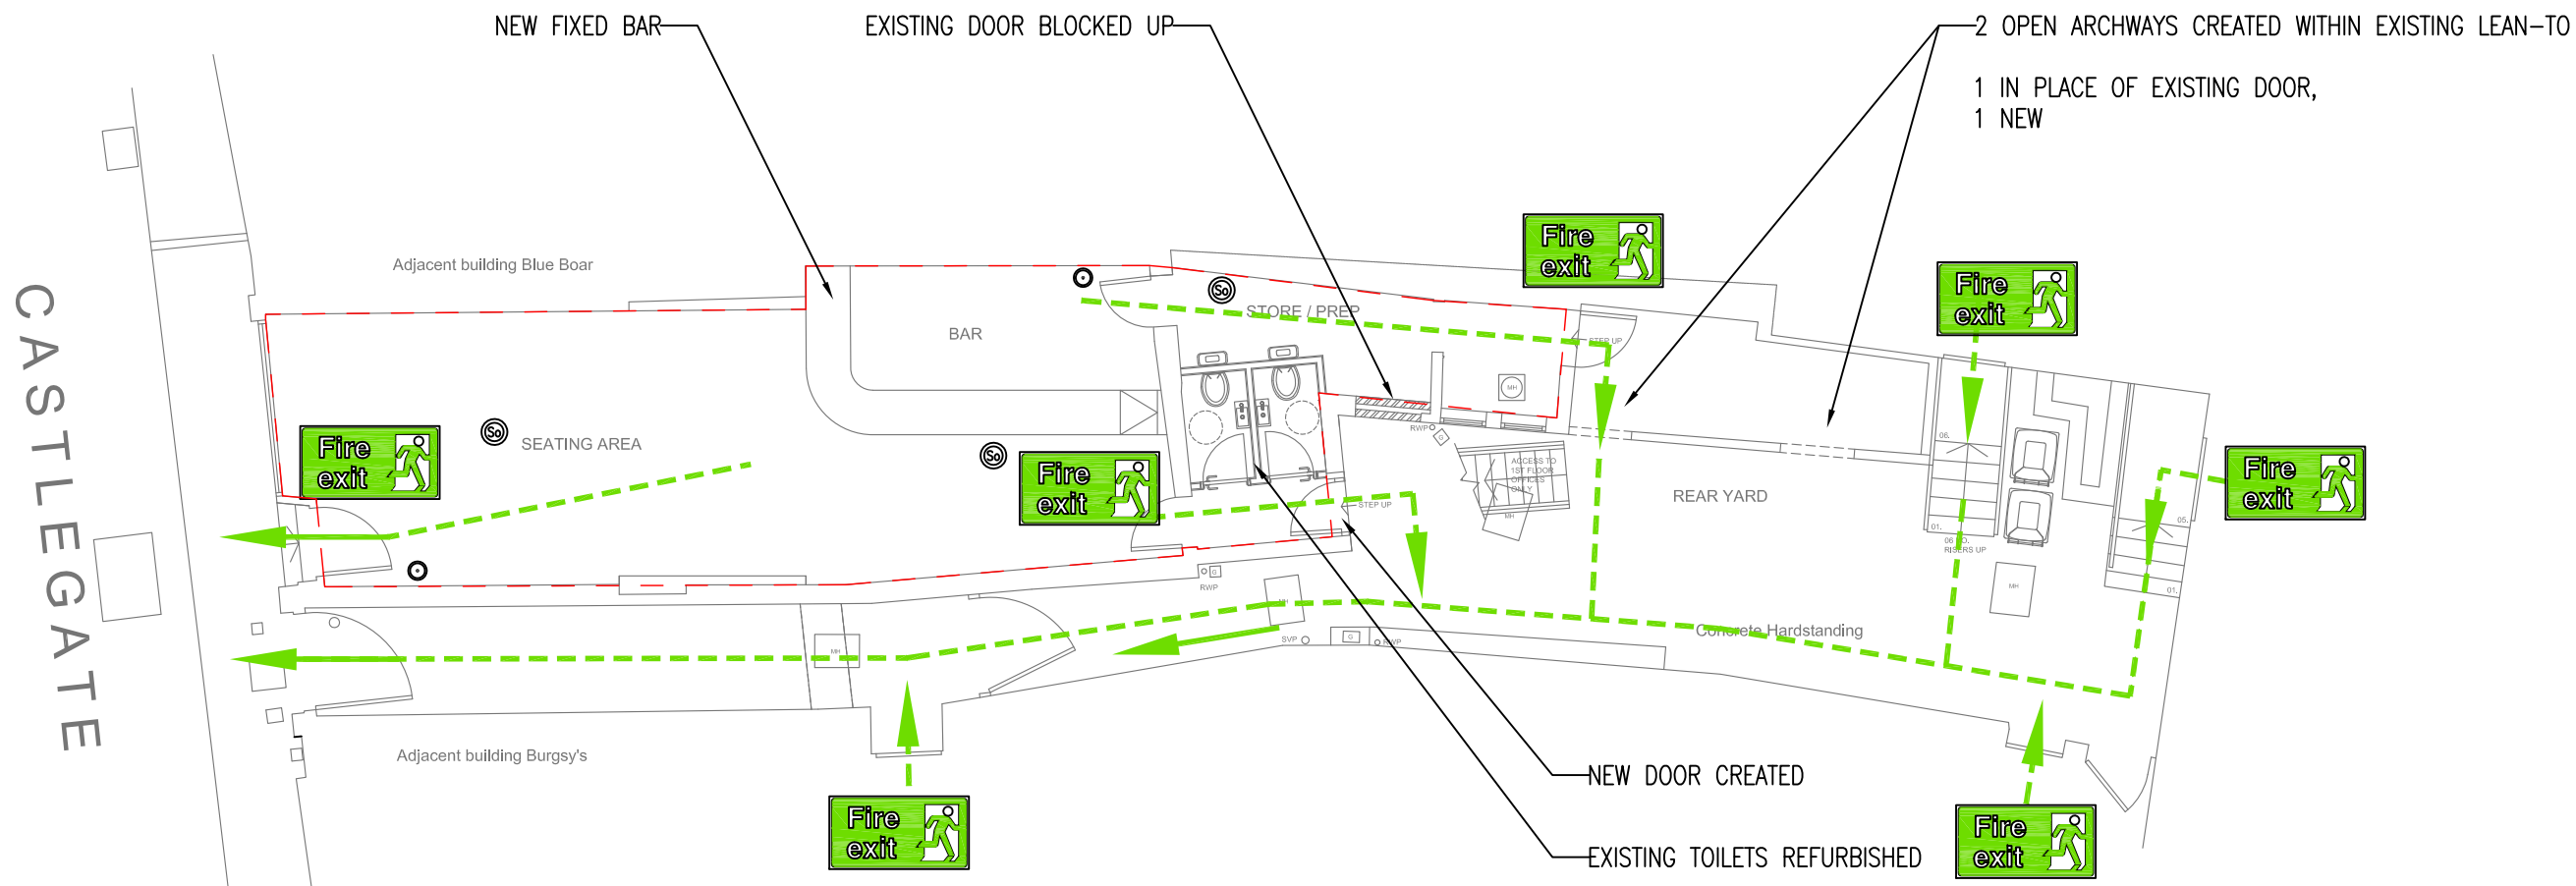

ASSEMBLY POINT
OTHER SIDE OF
CASTLEGATE

01 Site Location Plan
1:1250@A4

FIRE ALARM BREAK GLASS UNIT

SMOKE DETECTOR AND SOUNDER

LICENCE APPLICATION BOUNDARY

5 High Petergate
York
YO1 7EN
www.bsap.info
bsap Building Services Advisory Partnership

REV	DATE	DETAILS OF AMENDMENTS	DRAWN

REV	DATE	DETAILS OF AMENDMENTS	DRAWN
C	26.04.21	BOUNDARY UPDATE	DRM
B	15.04.21	MINOR UPDATES	DRM
A	06.04.21	FIRST ISSUE	DRM

REVISIONS

CLIENT

JOB TITLE 7 CASTLEGATE YORK

DRAWING TITLE GROUND FLOOR GENERAL ARRANGEMENT

SCALE	1:100 @ A3	DATE	06.04.2021
DRAWN	DRM	CHECKED	SRM

LICENSING

DRAWING NO.	1240-001	REVISION	C