Annex C

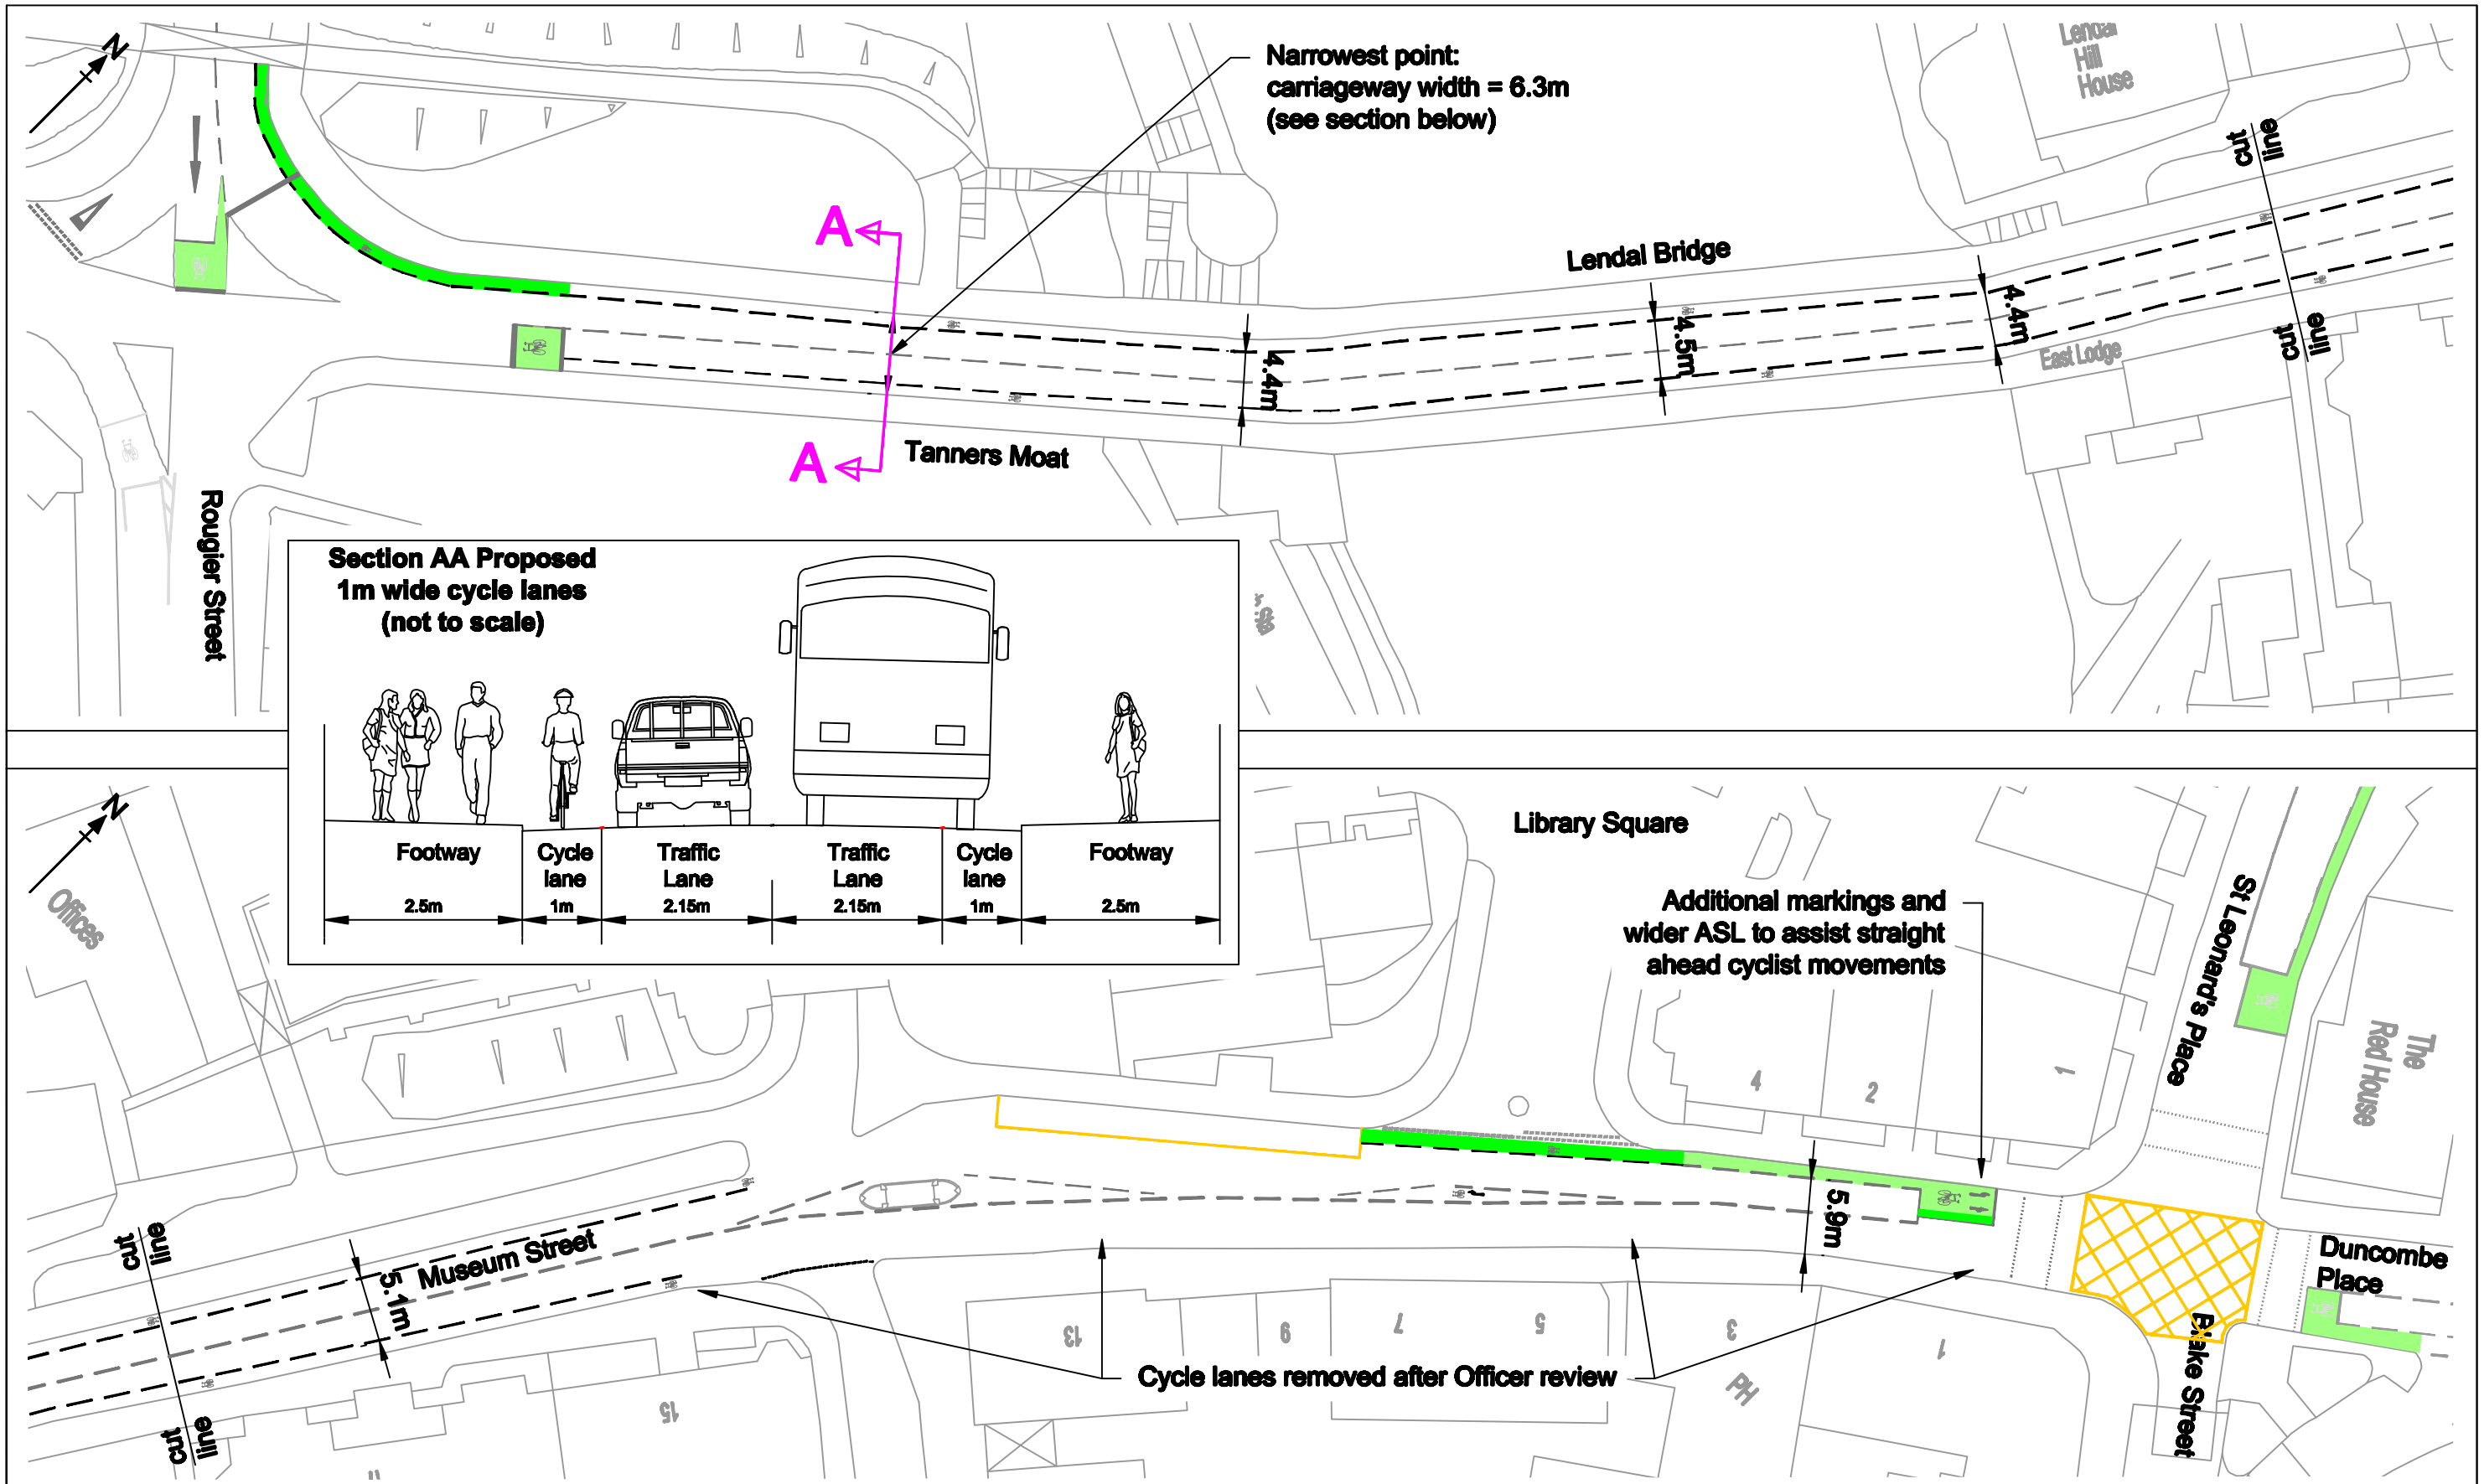

York Consultancy
Consultants of first choice

CITY OF YORK COUNCIL

BASED UPON THE ORDNANCE SURVEY MAPPING WITH THE PERMISSION OF THE CONTROLLER OF HER MAJESTY'S STATIONERY OFFICE. CROWN COPYRIGHT. UNAUTHORISED REPRODUCTION INFRINGES CROWN COPYRIGHT AND MAY LEAD TO PROSECUTION OR CIVIL PROCEEDINGS, City of York Council, Licence No. 1000 20818

Inner Ring Road - Phase 1 - Lendal Bridge Proposed Layout: revisions after first stage of consultation

Drawn	Date	Scale
PH	10/01/2010	1: 500 @ A3
Checked	Drawing Number	
JP	DEC/09010529/03	