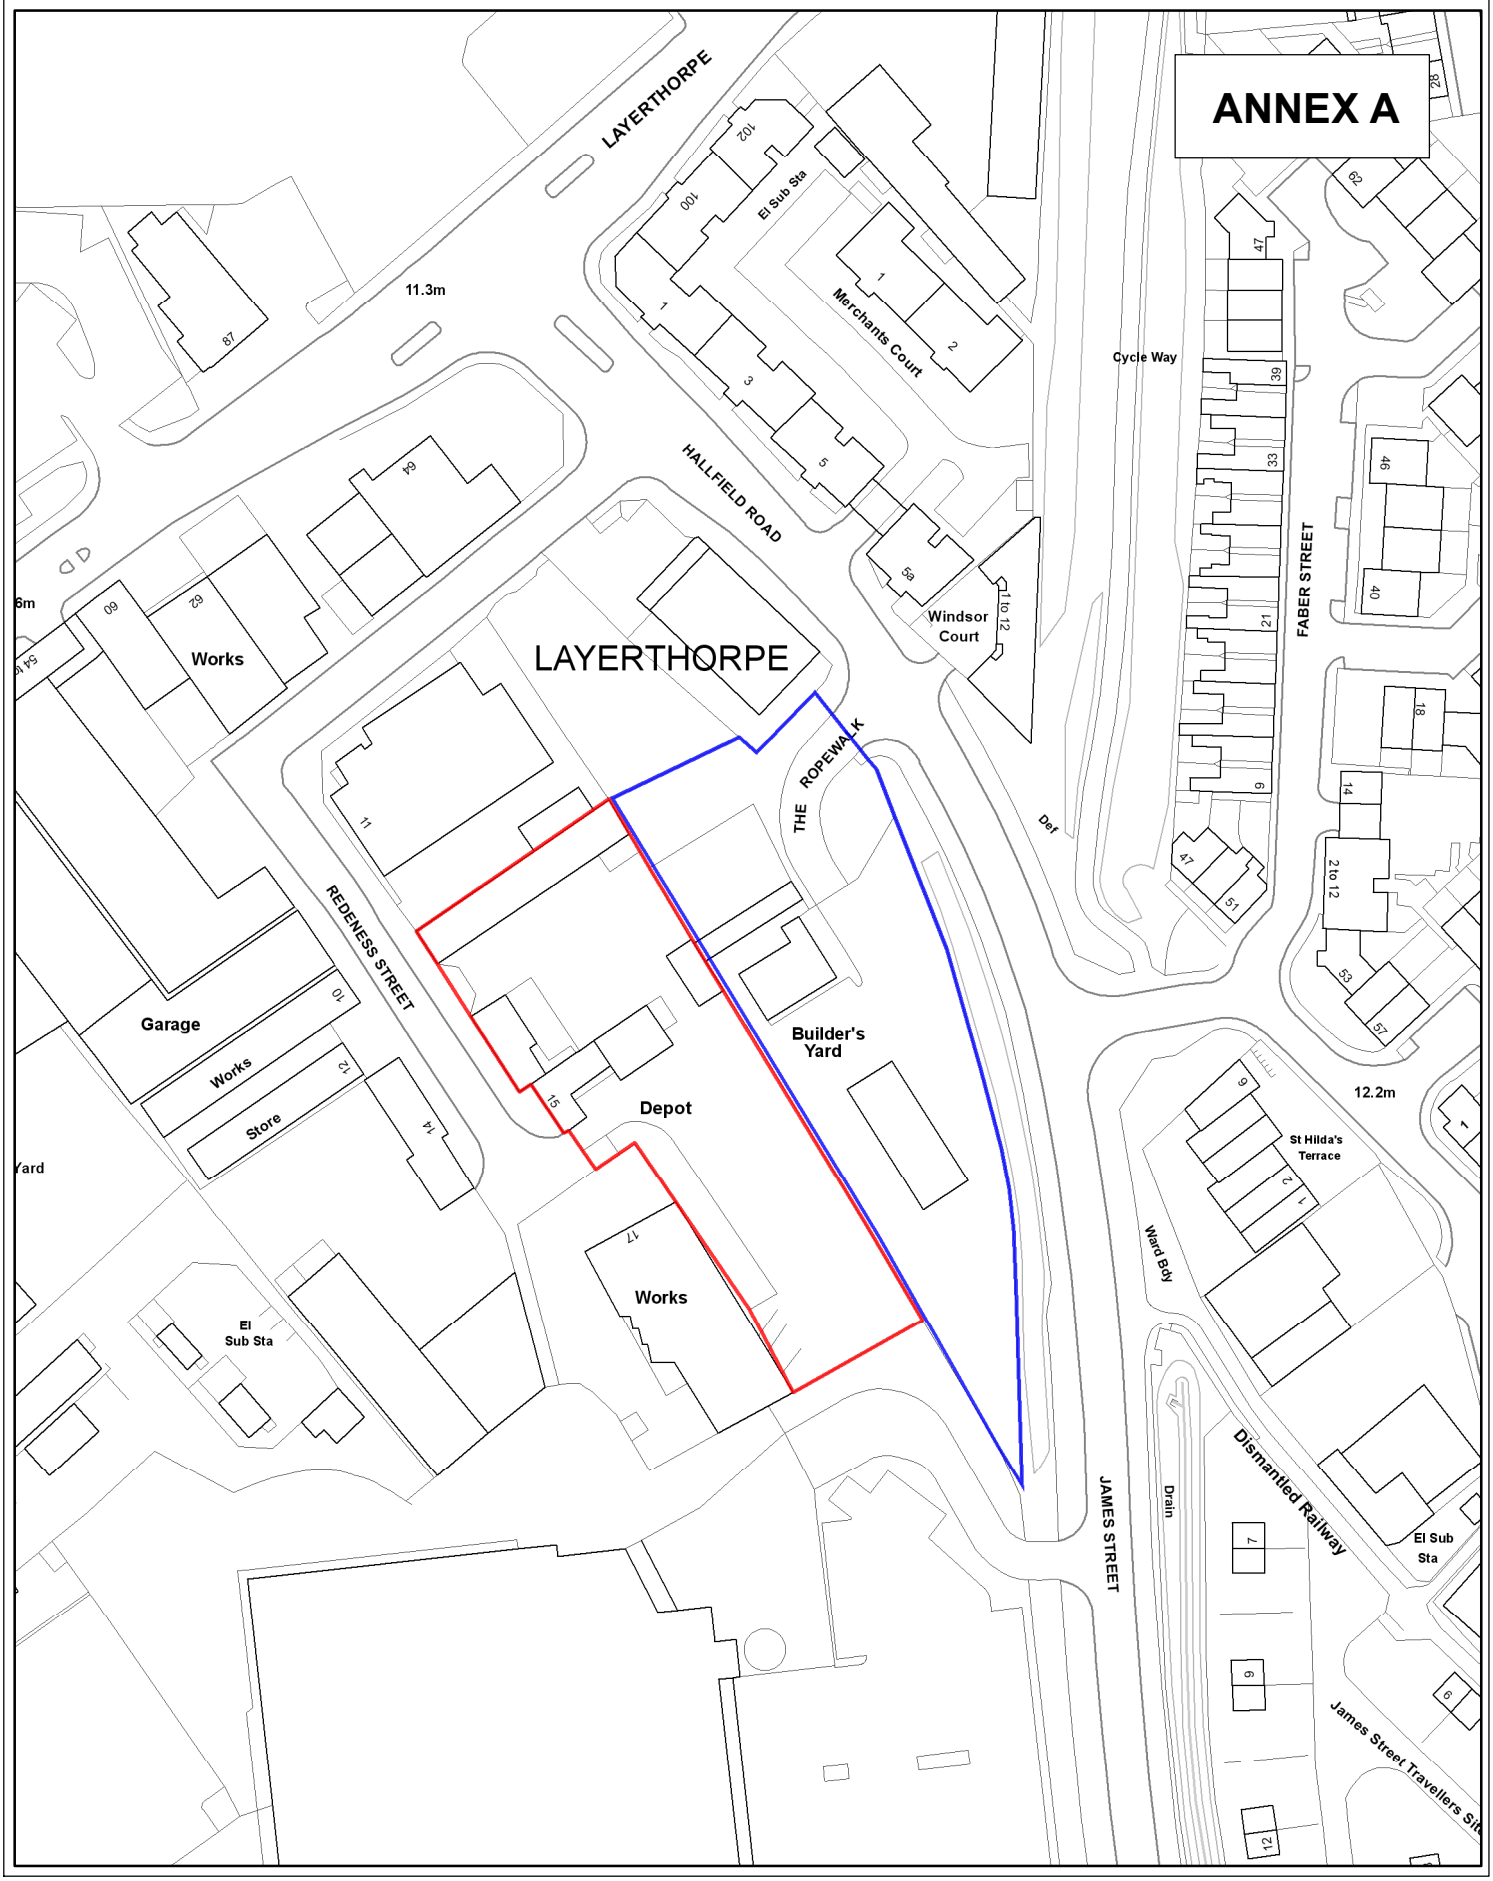

CITY OF YORK COUNCIL

CBSS
Asset & Property Management

13/15 Redeness Street

N
W E
S

SCALE 1:1,250 DRAWN BY: GR DATE: 11/09/2013

Originating Group:
Asset & Property Management

Drawing No.
E00408 & E00409

Reproduced from the Ordnance Survey with the permission of the Controller of Her Majesty's Stationery Office © Crown copyright.
Unauthorised reproduction infringes Crown copyright and may lead to prosecution or civil proceedings.
City of York Council 100020818