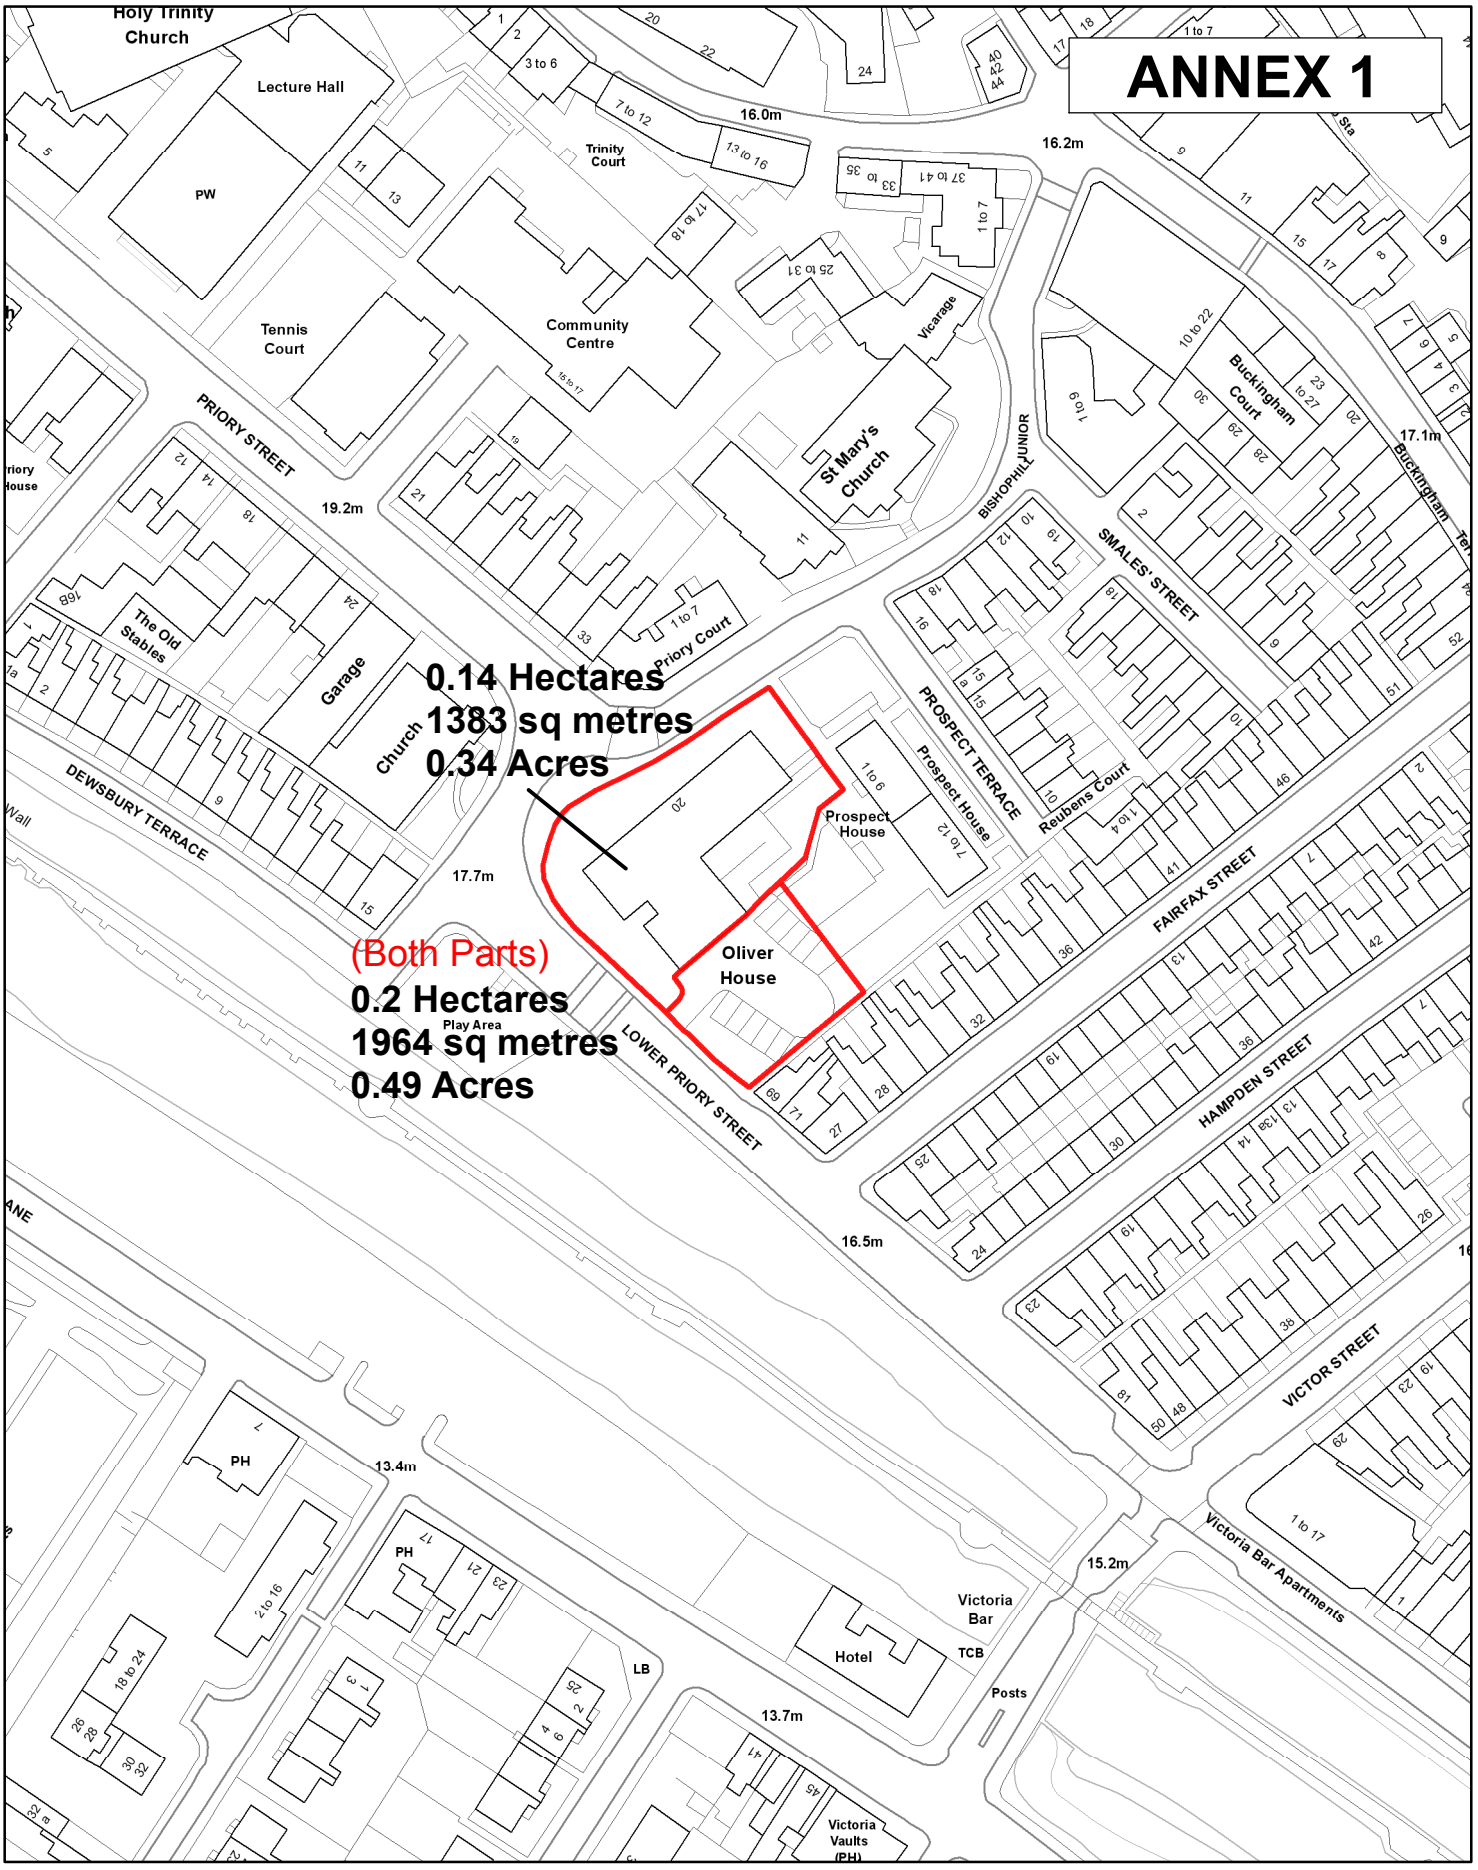

CITY OF YORK COUNCIL

CBSS
Asset & Property Management

Oliver House and Garages

N W E S

SCALE 1:1,250 DRAWN BY: DH DATE: 16/07/2014

Originating Group:
Asset & Property Management

Drawing No.
E00639_6

Reproduced from the Ordnance Survey with the permission of the Controller of Her Majesty's Stationery Office © Crown copyright.
Unauthorised reproduction infringes Crown copyright and may lead to prosecution or civil proceedings.
City of York Council 100020818