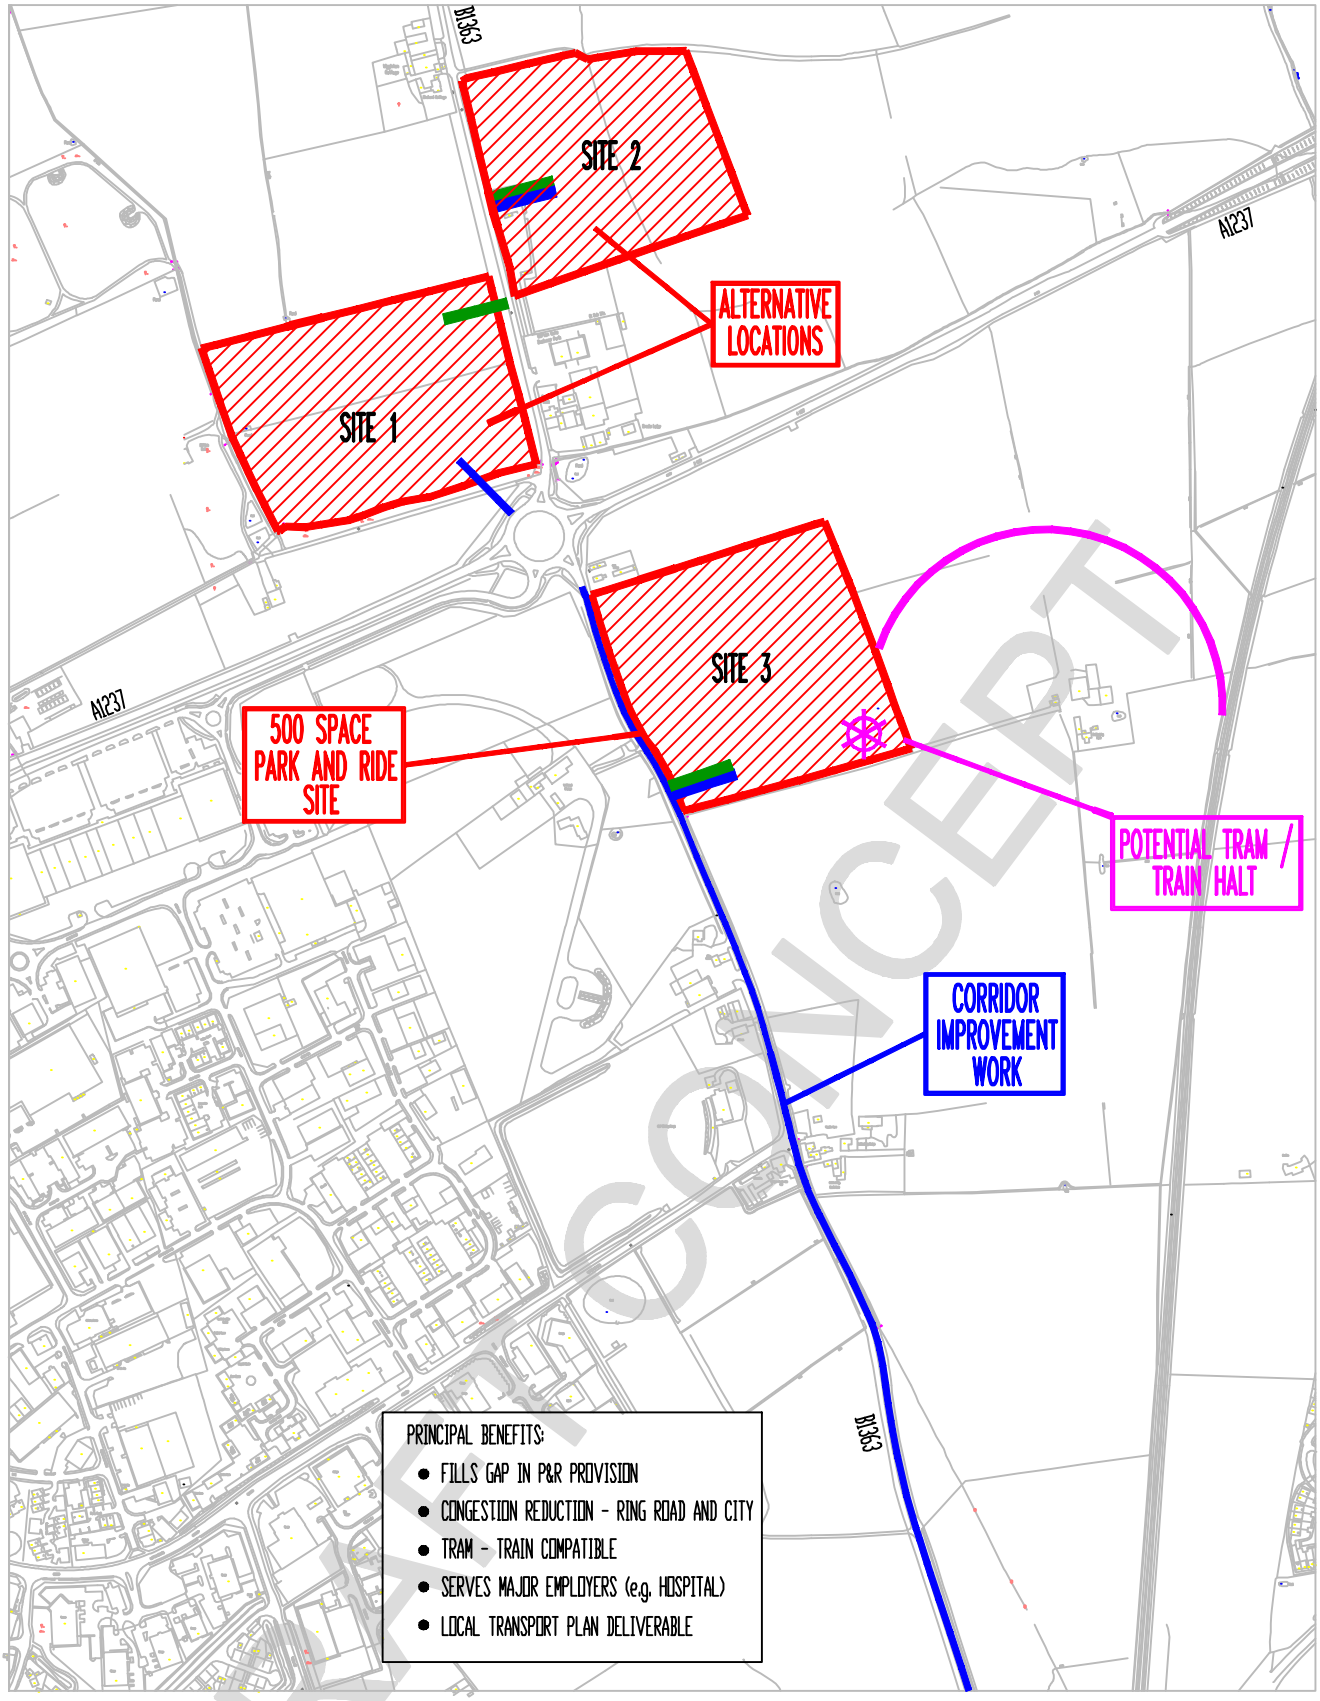

York Consultancy
Consultants of first choice

CITY OF YORK COUNCIL

ACCESS YORK - PHASE 1
WIGGINGTON ROAD DRAFT CONCEPT

ANNEX E

BASED UPON THE ORDNANCE SURVEY MAPPING WITH THE PERMISSION OF THE CONTROLLER OF HER MAJESTY'S STATIONERY OFFICE, © CROWN COPYRIGHT. UNAUTHORISED REPRODUCTION INFRINGES CROWN COPYRIGHT AND MAY LEAD TO PROSECUTION OR CIVIL PROCEEDINGS. CITY OF YORK COUNCIL, LICENCE NO. 1000 20818, AUGUST 2008

Printed on: 1 July 2008

REV	AMENDMENTS	DATE
1	DRAWING TITLE CHANGED, SITES LABELLED	07/08

Drg. No. HE/DEC07010186/003				SCALE	Not to scale
DRAWN	D.MERCER	CHECKED	T.CLARKE	DATE	February 08

I:\document\engineering consultancy\highways\major scheme bid\second stage submission\he_dec07010186_003 paul thackray.dwg