Annex B

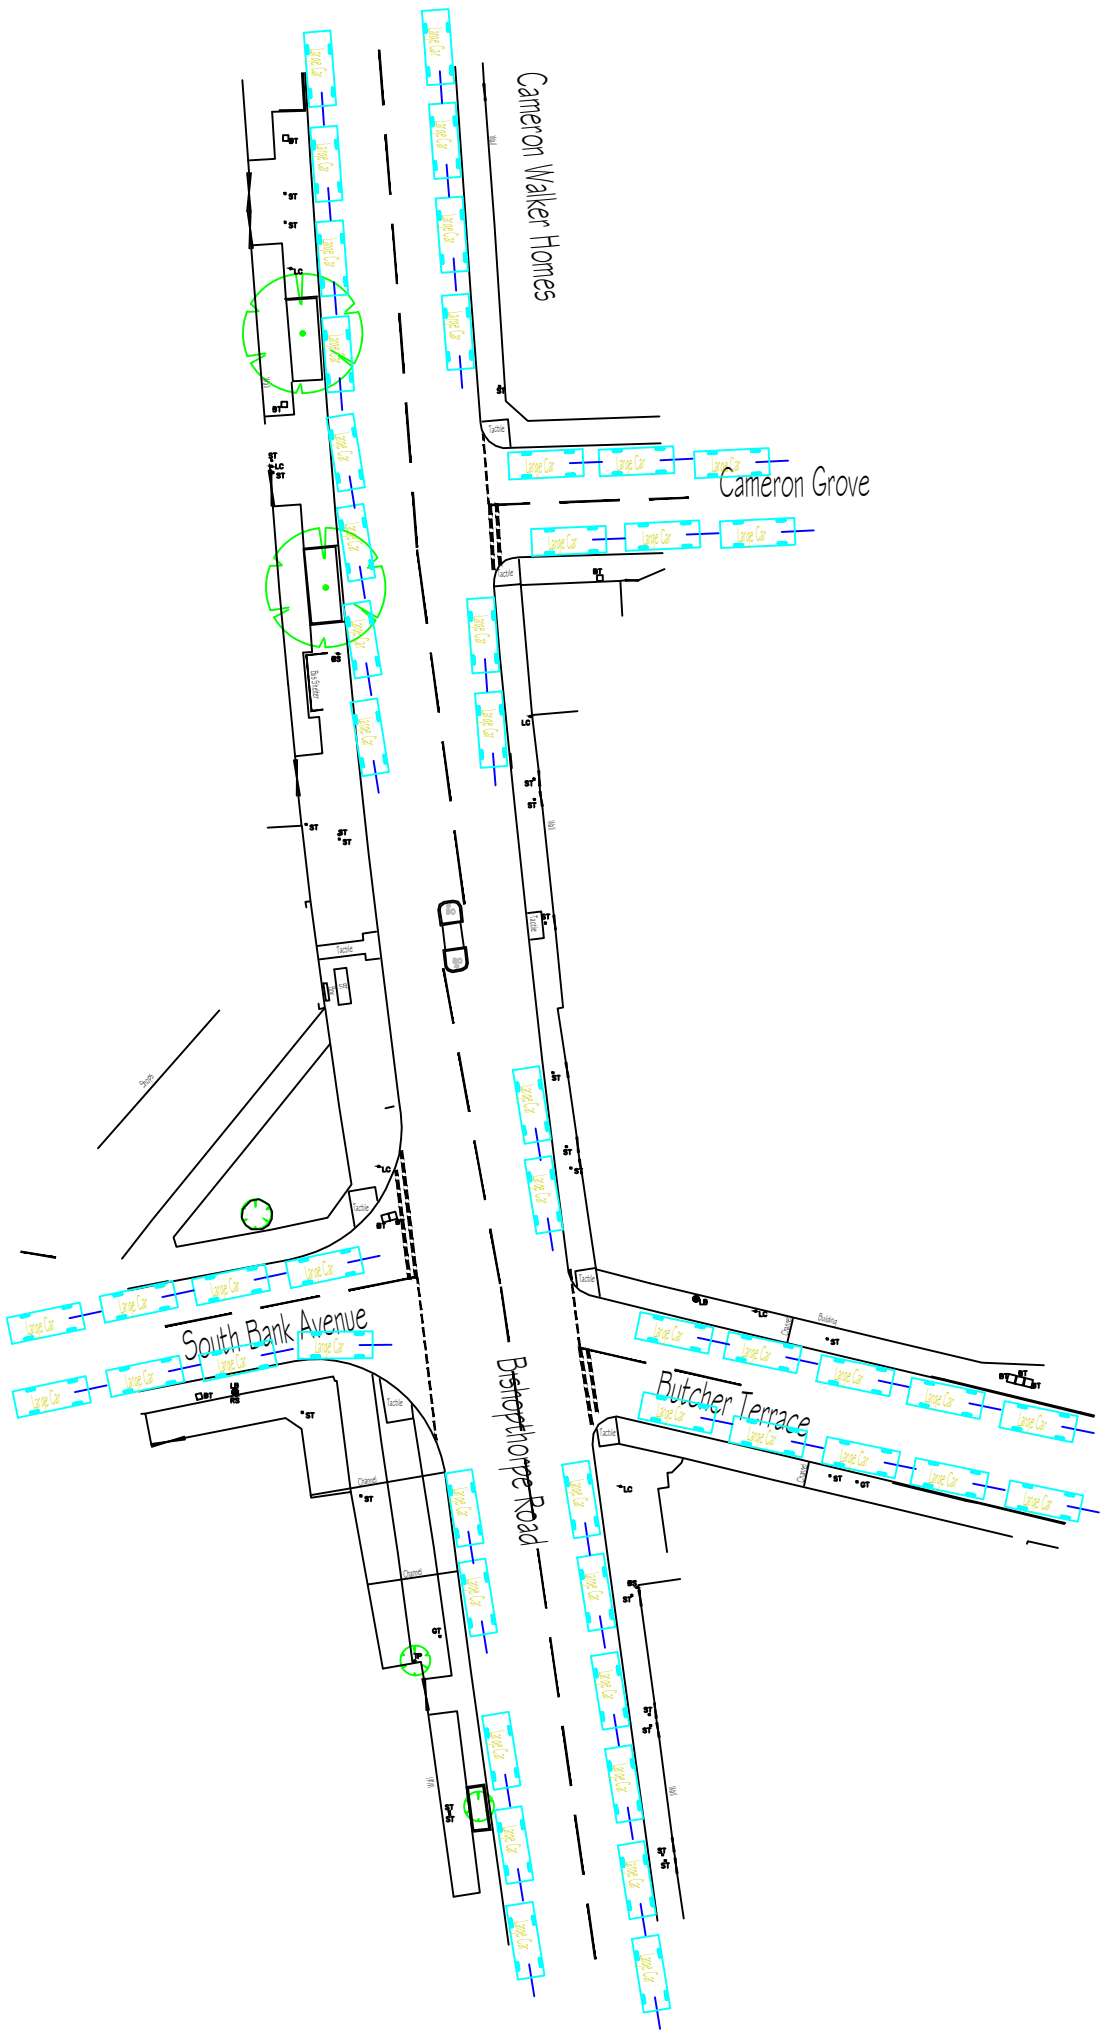

Existing Parking = Large Car

York Consultancy
Consultants of first choice

CITY OF YORK COUNCIL

BASED UPON THE ORDNANCE SURVEY MAPPING WITH THE PERMISSION OF THE CONTROLLER OF HER MAJESTY'S STATIONERY OFFICE© c CROWN COPYRIGHT. UNAUTHORISED REPRODUCTION INFRINGES CROWN COPYRIGHT AND MAY LEAD TO PROSECUTION OR CIVIL PROCEEDINGS.
City of York Council OS Licence No. LA 09067L

Millennium Pedestrian / Cycle Route
Bishopthorpe Road Junction : Existing Arrangements

REV	AMENDMENTS	DATE

TS/CYC/007349/04/TGS		SCALE	1:500 @A3
Drawn: Tim Simpson	Checked: T.Blair	DATE	OCT 2005