Annex B sheet 5

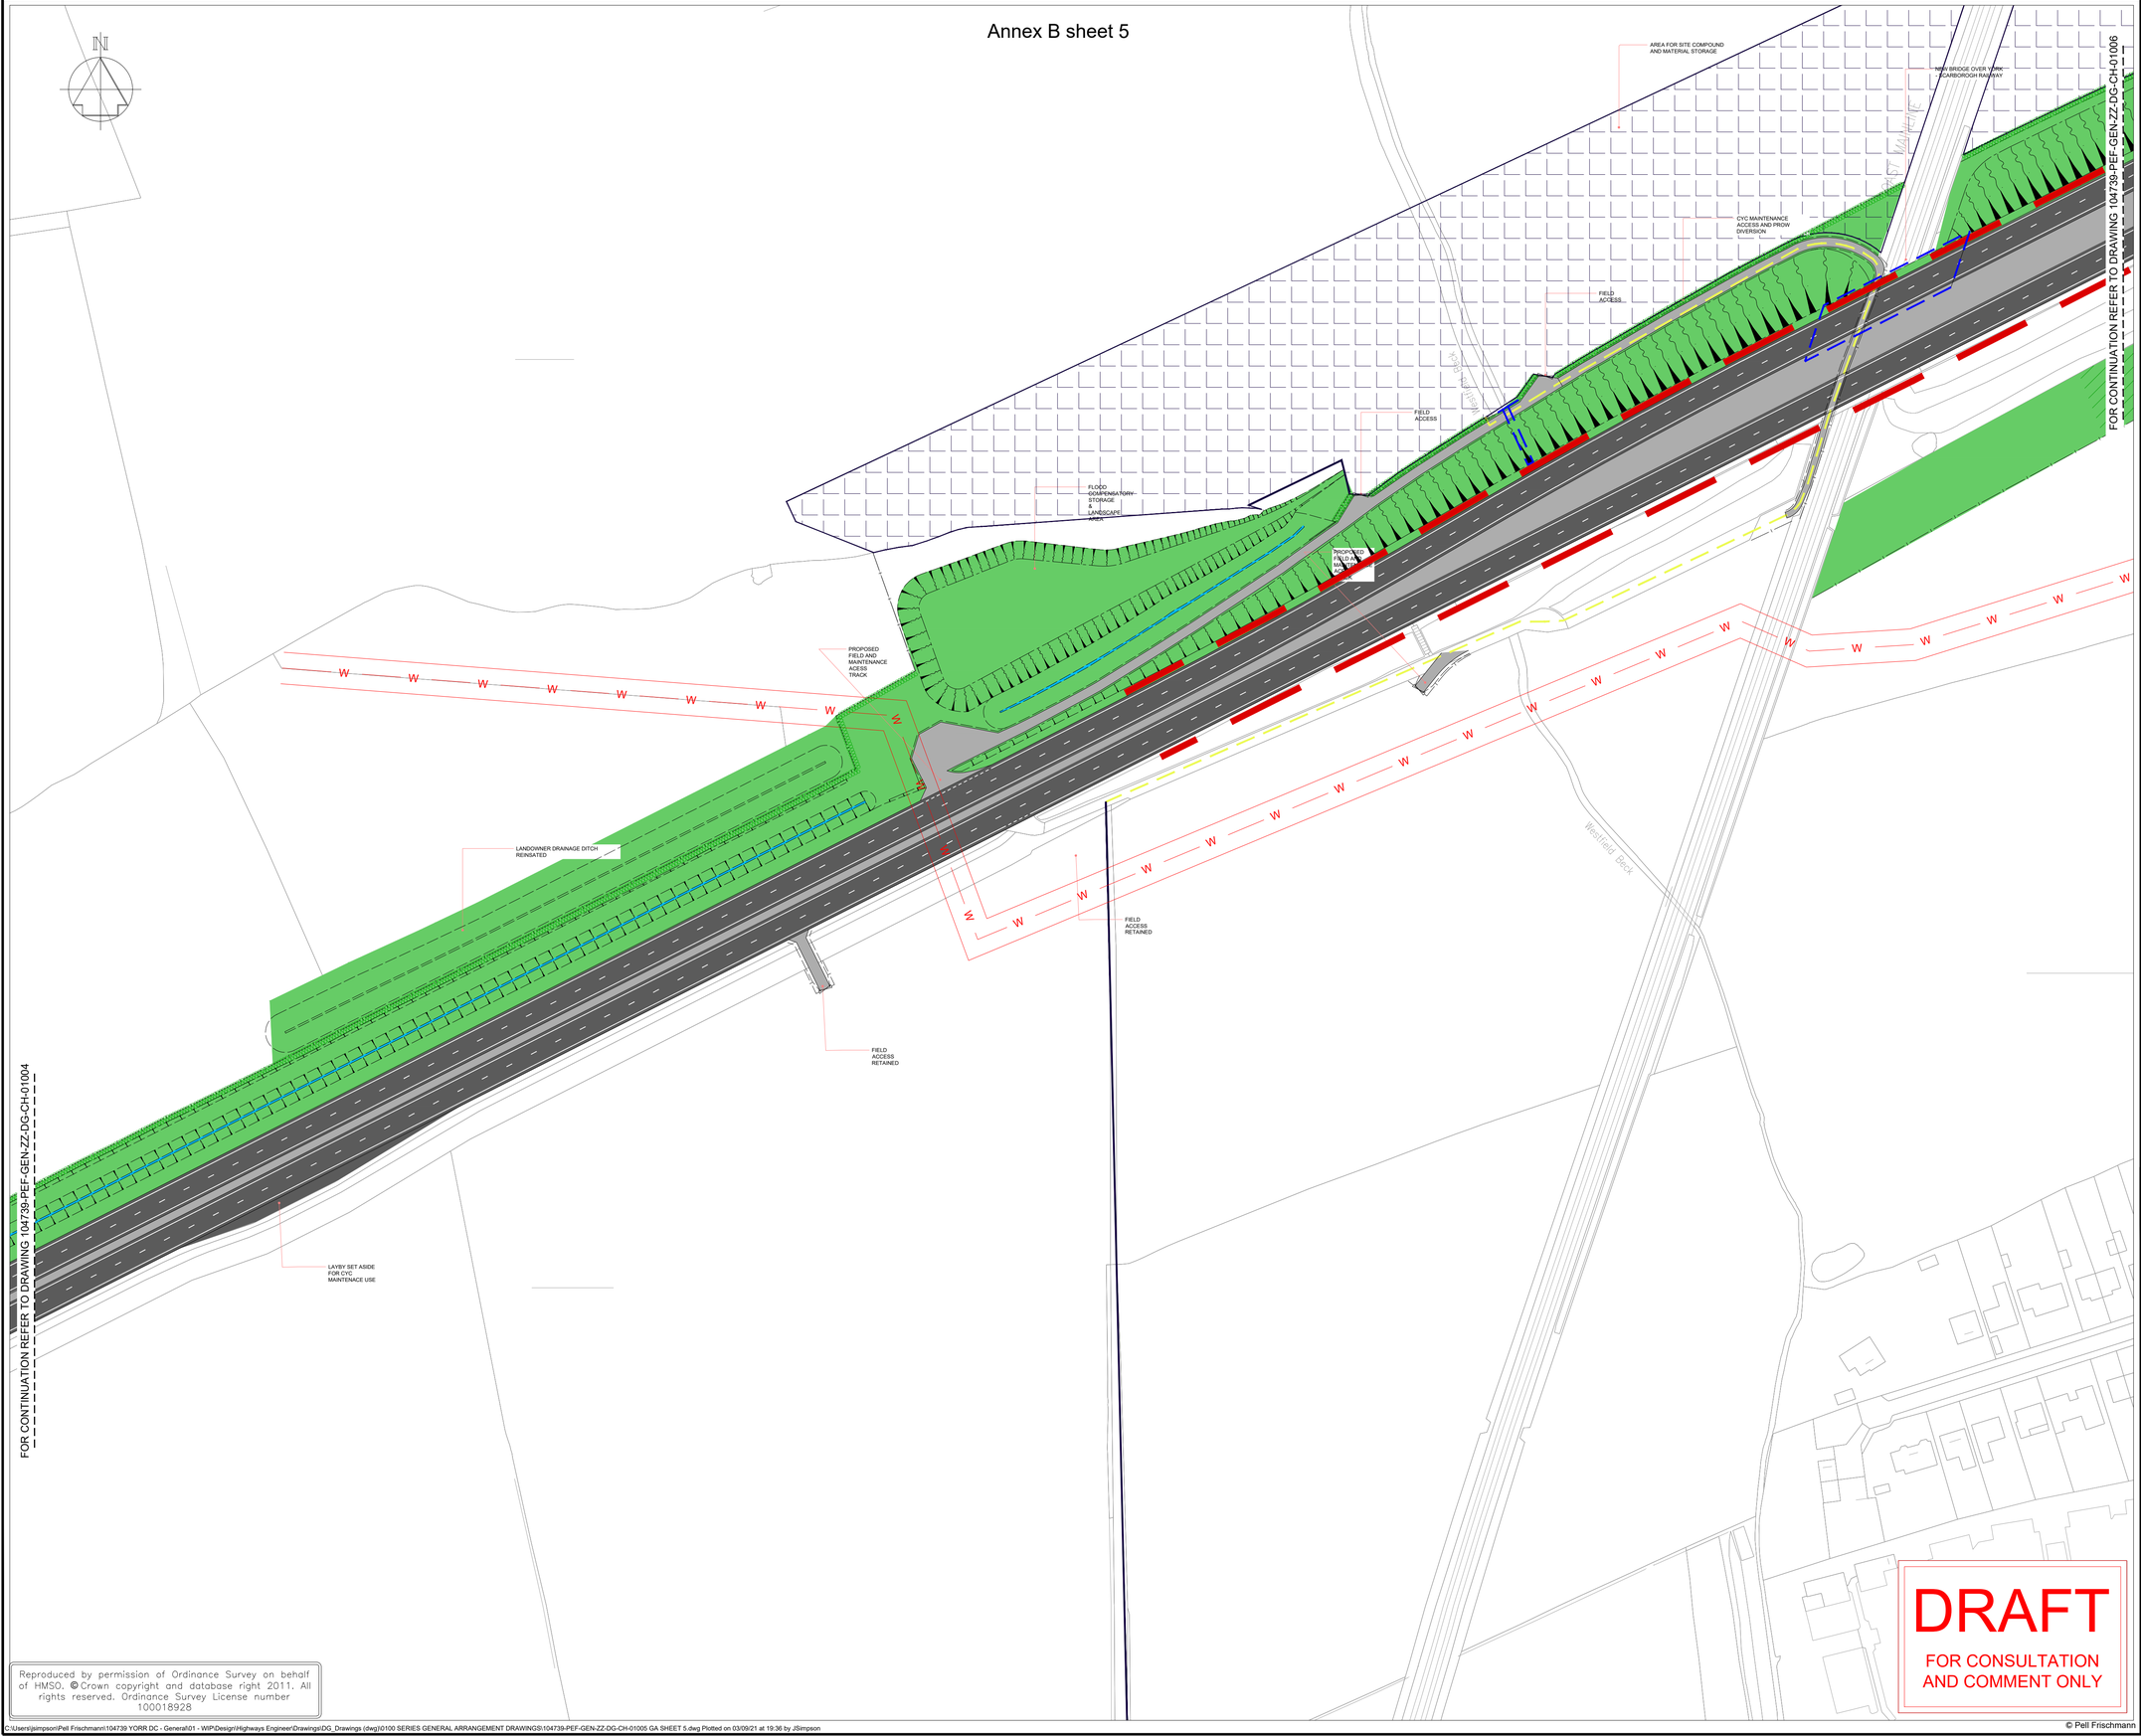

Reproduced by permission of Ordinance Survey on behalf of HMSO. © Crown copyright and database right 2011. All rights reserved. Ordinance Survey License number 100018928

DRAFT
FOR CONSULTATION AND COMMENT ONLY

© Pell Frischmann

C:\Users\jsimpson\Pell Frischmann\104739 YORR DC - General\01 - WIP\Design\Highways Engineer\Drawings\DG_Drawings (dwg)\0100 SERIES GENERAL ARRANGEMENT DRAWINGS\104739-PEF-GEN-ZZ-DG-CH-01005 GA SHEET 5.dwg Plotted on 03/09/21 at 19:36 by JSimpson

GENERAL NOTES

G1. DO NOT SCALE THIS DRAWING.

G2. ANY DIMENSIONAL DISCREPANCIES SHOULD BE NOTIFIED TO THE ENGINEER IMMEDIATELY.

G3. ALL DIMENSIONS ARE IN MILLIMETRES - (mm)
ALL LEVELS ARE IN METRES - (m) AND ARE ABOVE ORDNANCE DATUM AT NEWLYN, CORNWALL UNLESS NOTED OTHERWISE.

G4. NORTH SHOWN INDICATIVE ONLY

G5. THIS DRAWING IS TO BE READ IN CONJUNCTION WITH ALL RELEVANT; SPECIFICATIONS; DRAWINGS; DETAILS AND OTHER DESIGN INFORMATION.

G6. ALL DRAWINGS AND WRITTEN MATERIAL CONTAINED WITHIN, CONSTITUTE ORIGINAL AND UNPUBLISHED WORK OF THE ENGINEER AND MAY NOT BE DUPLICATED, USED, REPRODUCED OR DISCLOSED WITHOUT WRITTEN CONSENT OR EXPRESS PERMISSION FROM THE ENGINEER.

G7. ALL INFORMATION CONTAINED IN THIS DOCUMENT IS COPYRIGHT ©

G8. WHERE THE CONTRACTOR UNDERTAKES OR ENGAGES A THIRD PARTY TO UNDERTAKE TEMPORARY WORKS DESIGN, OR VARIES THE PELL FRISCHMANN DESIGN IN ANY WAY, THEN THE CONTRACTOR WILL TAKE FULL RESPONSIBILITY AND LIABILITY FOR ALL DESIGN ASPECTS, INCLUDING A DESIGN RISK ASSESSMENT. THE CONTRACTOR SHALL INFORM PELL FRISCHMANN OF ANY PROPOSED VARIANCES TO THE DESIGN.

KEY

- PROPOSED CARRIAGEWAY PAVEMENT AREAS
- PROPOSED CYCLEWAYS, FOOTWAYS AND OTHER PAVED AREAS
- PROPOSED GENERAL GRASSED AREA
- PROPOSED SUSTAINABLE DRAINAGE SYSTEM FEATURE
- PROPOSED LANDSCAPED AREAS
- PROPOSED FENCELINES
- PROPOSED ACCESS GATES
- PROPOSED HEDGLINES
- PROPOSED STRUCTURES
- PROPOSED ACOUSTIC BARRIERS

REV	DESCRIPTION	DRN	CHK	APP	DATE

Pell Frischmann
GEORGE HOUSE, GEORGE STREET, WAKEFIELD WF1 1LY
Telephone +44 (0)1924 368 145
Email: pfwakefield@pellfrischmann.com
www.pellfrischmann.com

Client
CITY OF YORK COUNCIL

Project
YORK OUTER RING ROAD
PHASE 1 DUALLING

Drawing Title
GENERAL ARRANGEMENT
SHEET 5 OF 11

	Name	Date
Drawn	PJ	18.08.21
Designed	PJ	18.08.21
Checked	LB	03.09.21
Approved	AW	03.09.21

Drawing Status: WIP / DRAFT
Scale (at A1): 1:1000
Status Code: S0

Drawing No. Project|Orginator|Volume|Location|Type|Role|Number: 104739-PEF-GEN-ZZ-DG-CH-01005
Revision: P02