NEW TRAFFIC SIGNALS - AMENDED LAYOUT ON BOROUGHBRIDGE ROAD(WEST)

ANNEX K

ORIGINAL PROPOSAL

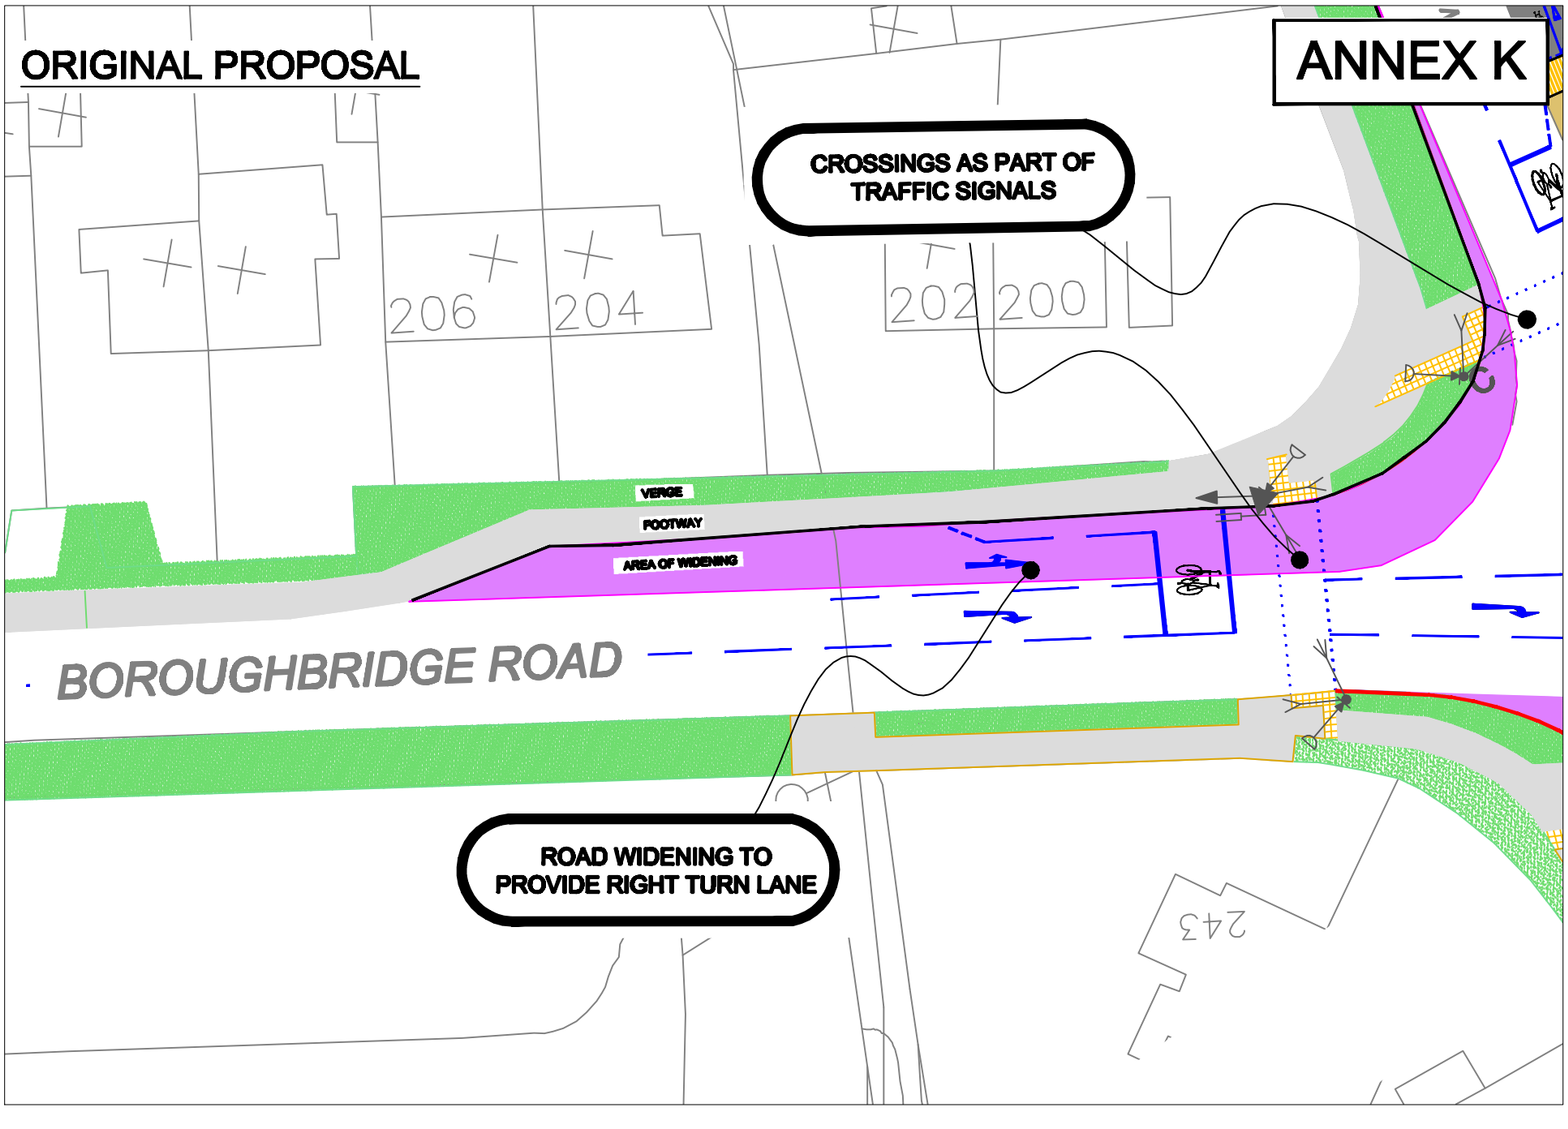
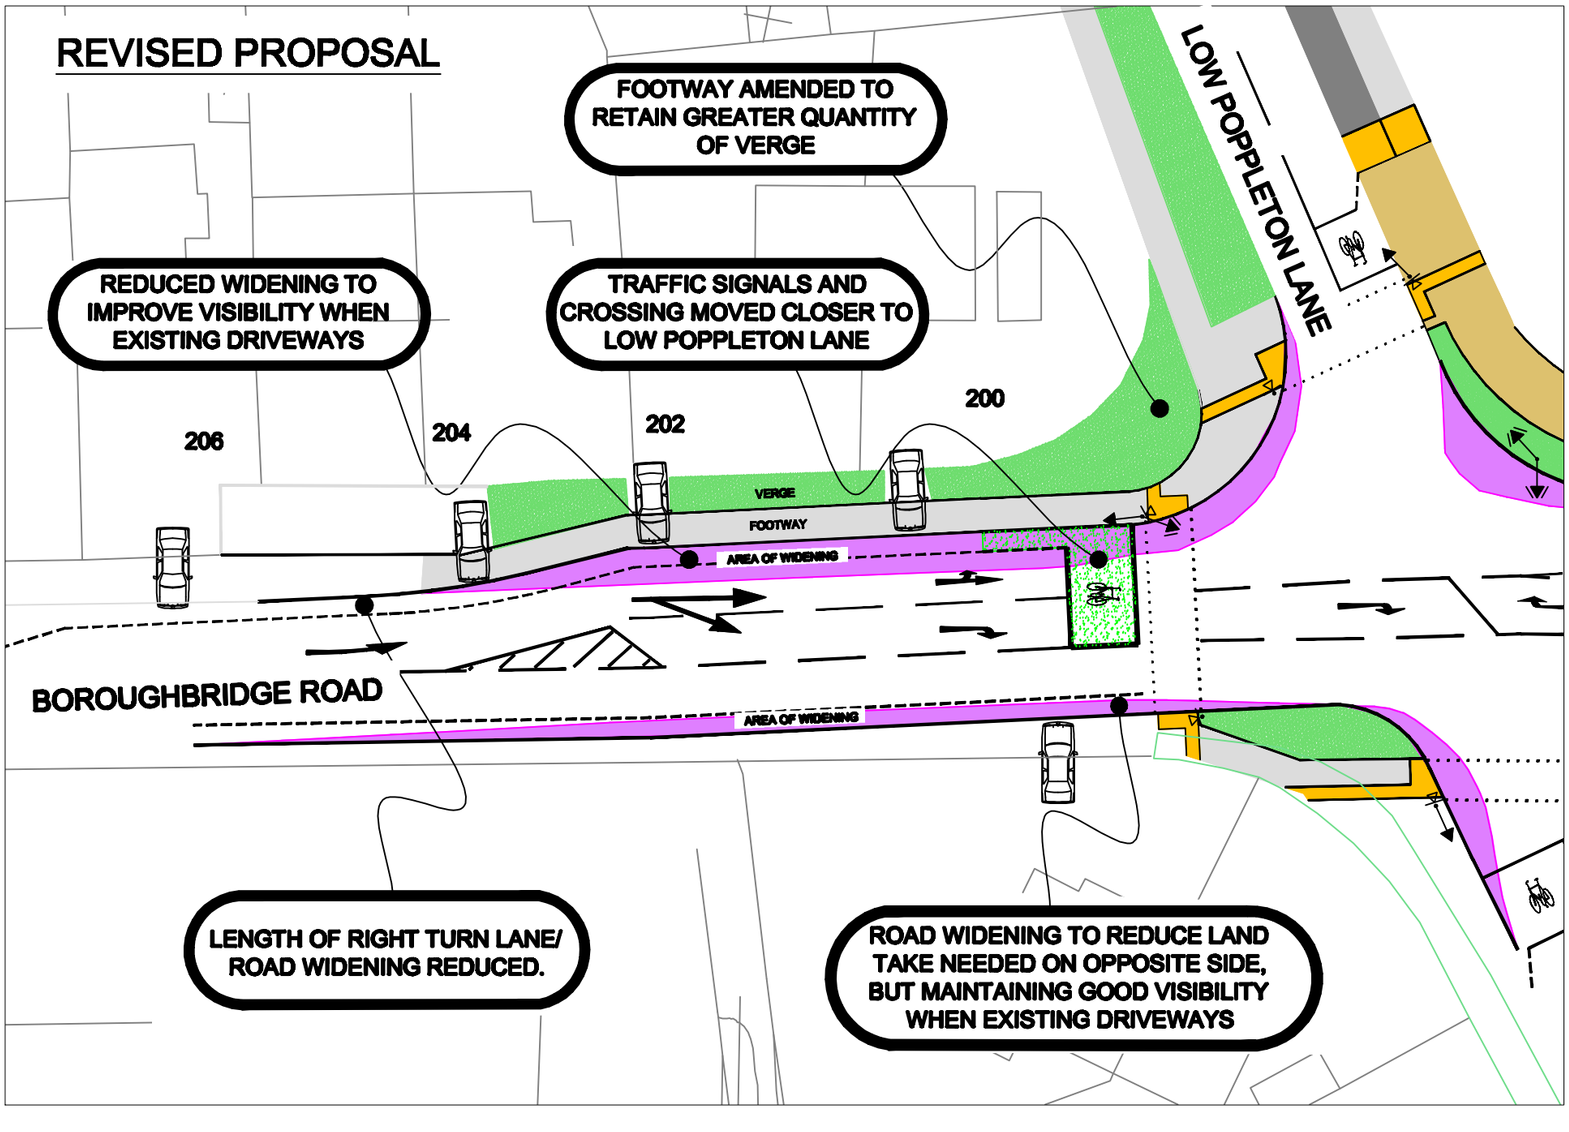
REVISED PROPOSAL