ANNEX B

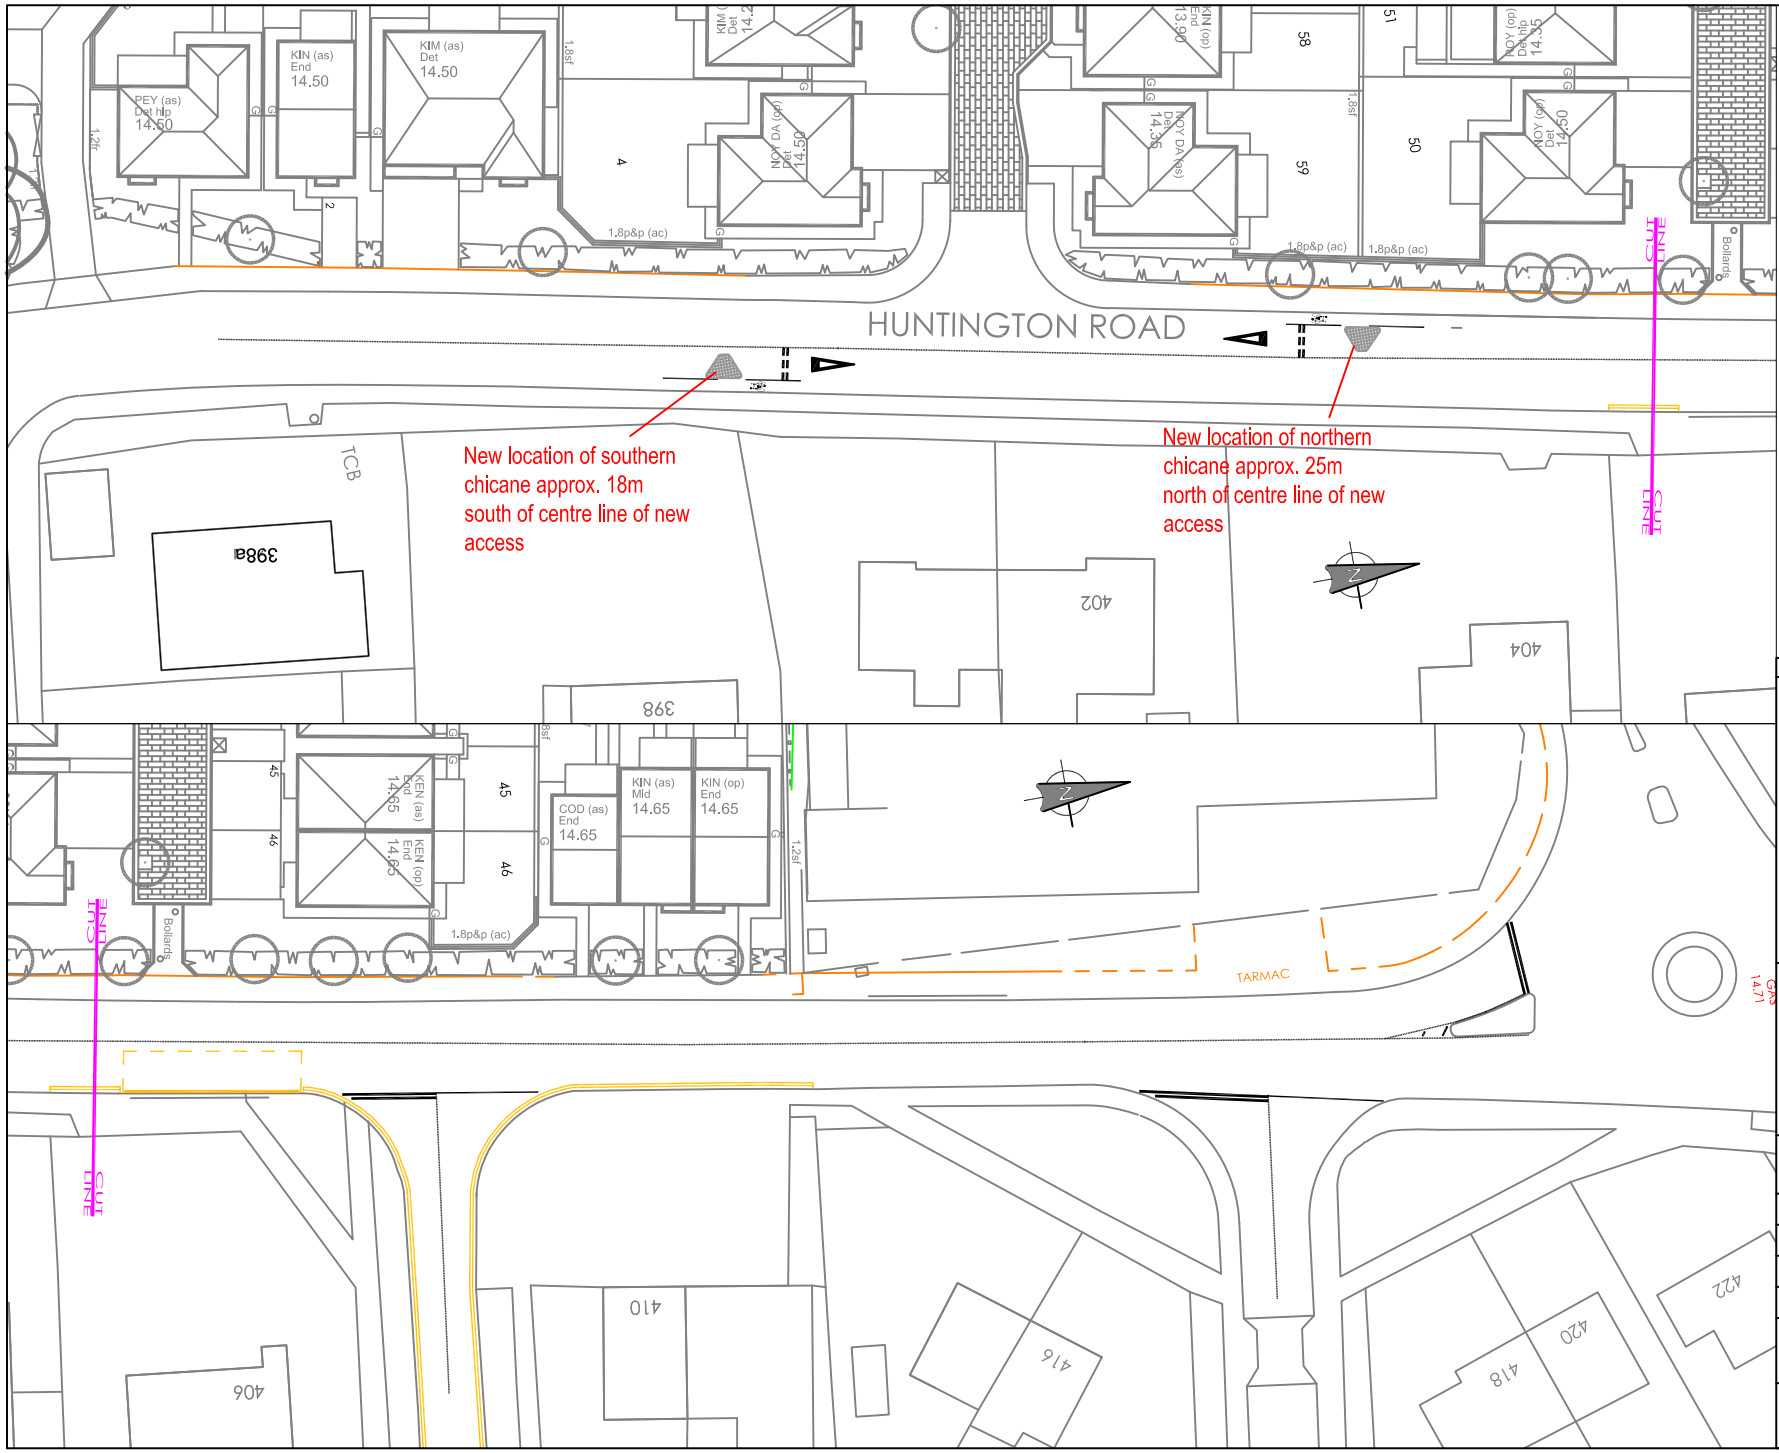

REV	AMENDMENTS	DATE

HUNTINGTON ROAD
SESSIONS (S278)

PROPOSED ROAD LAYOUT

Drg No. DEC 130031/100/003

Printed on: 17 October 2014	NAME	DATE
DRAWN BY	MTReade	February 2014
CHECKED BY	..	February 2014
DATE February 2014	SCALE	NTS

CITY OF YORK COUNCIL

BASED UPON THE ORDNANCE SURVEY MAPPING WITH THE PERMISSION OF THE CONTROLLER OF HER MAJESTY'S STATIONERY OFFICE. © CROWN COPYRIGHT. UNAUTHORISED REPRODUCTION INFRINGES CROWN COPYRIGHT AND MAY LEAD TO PROSECUTION OR CIVIL PROCEEDINGS.
CITY OF YORK COUNCIL. LICENCE NO. 1000 20818