Annex A

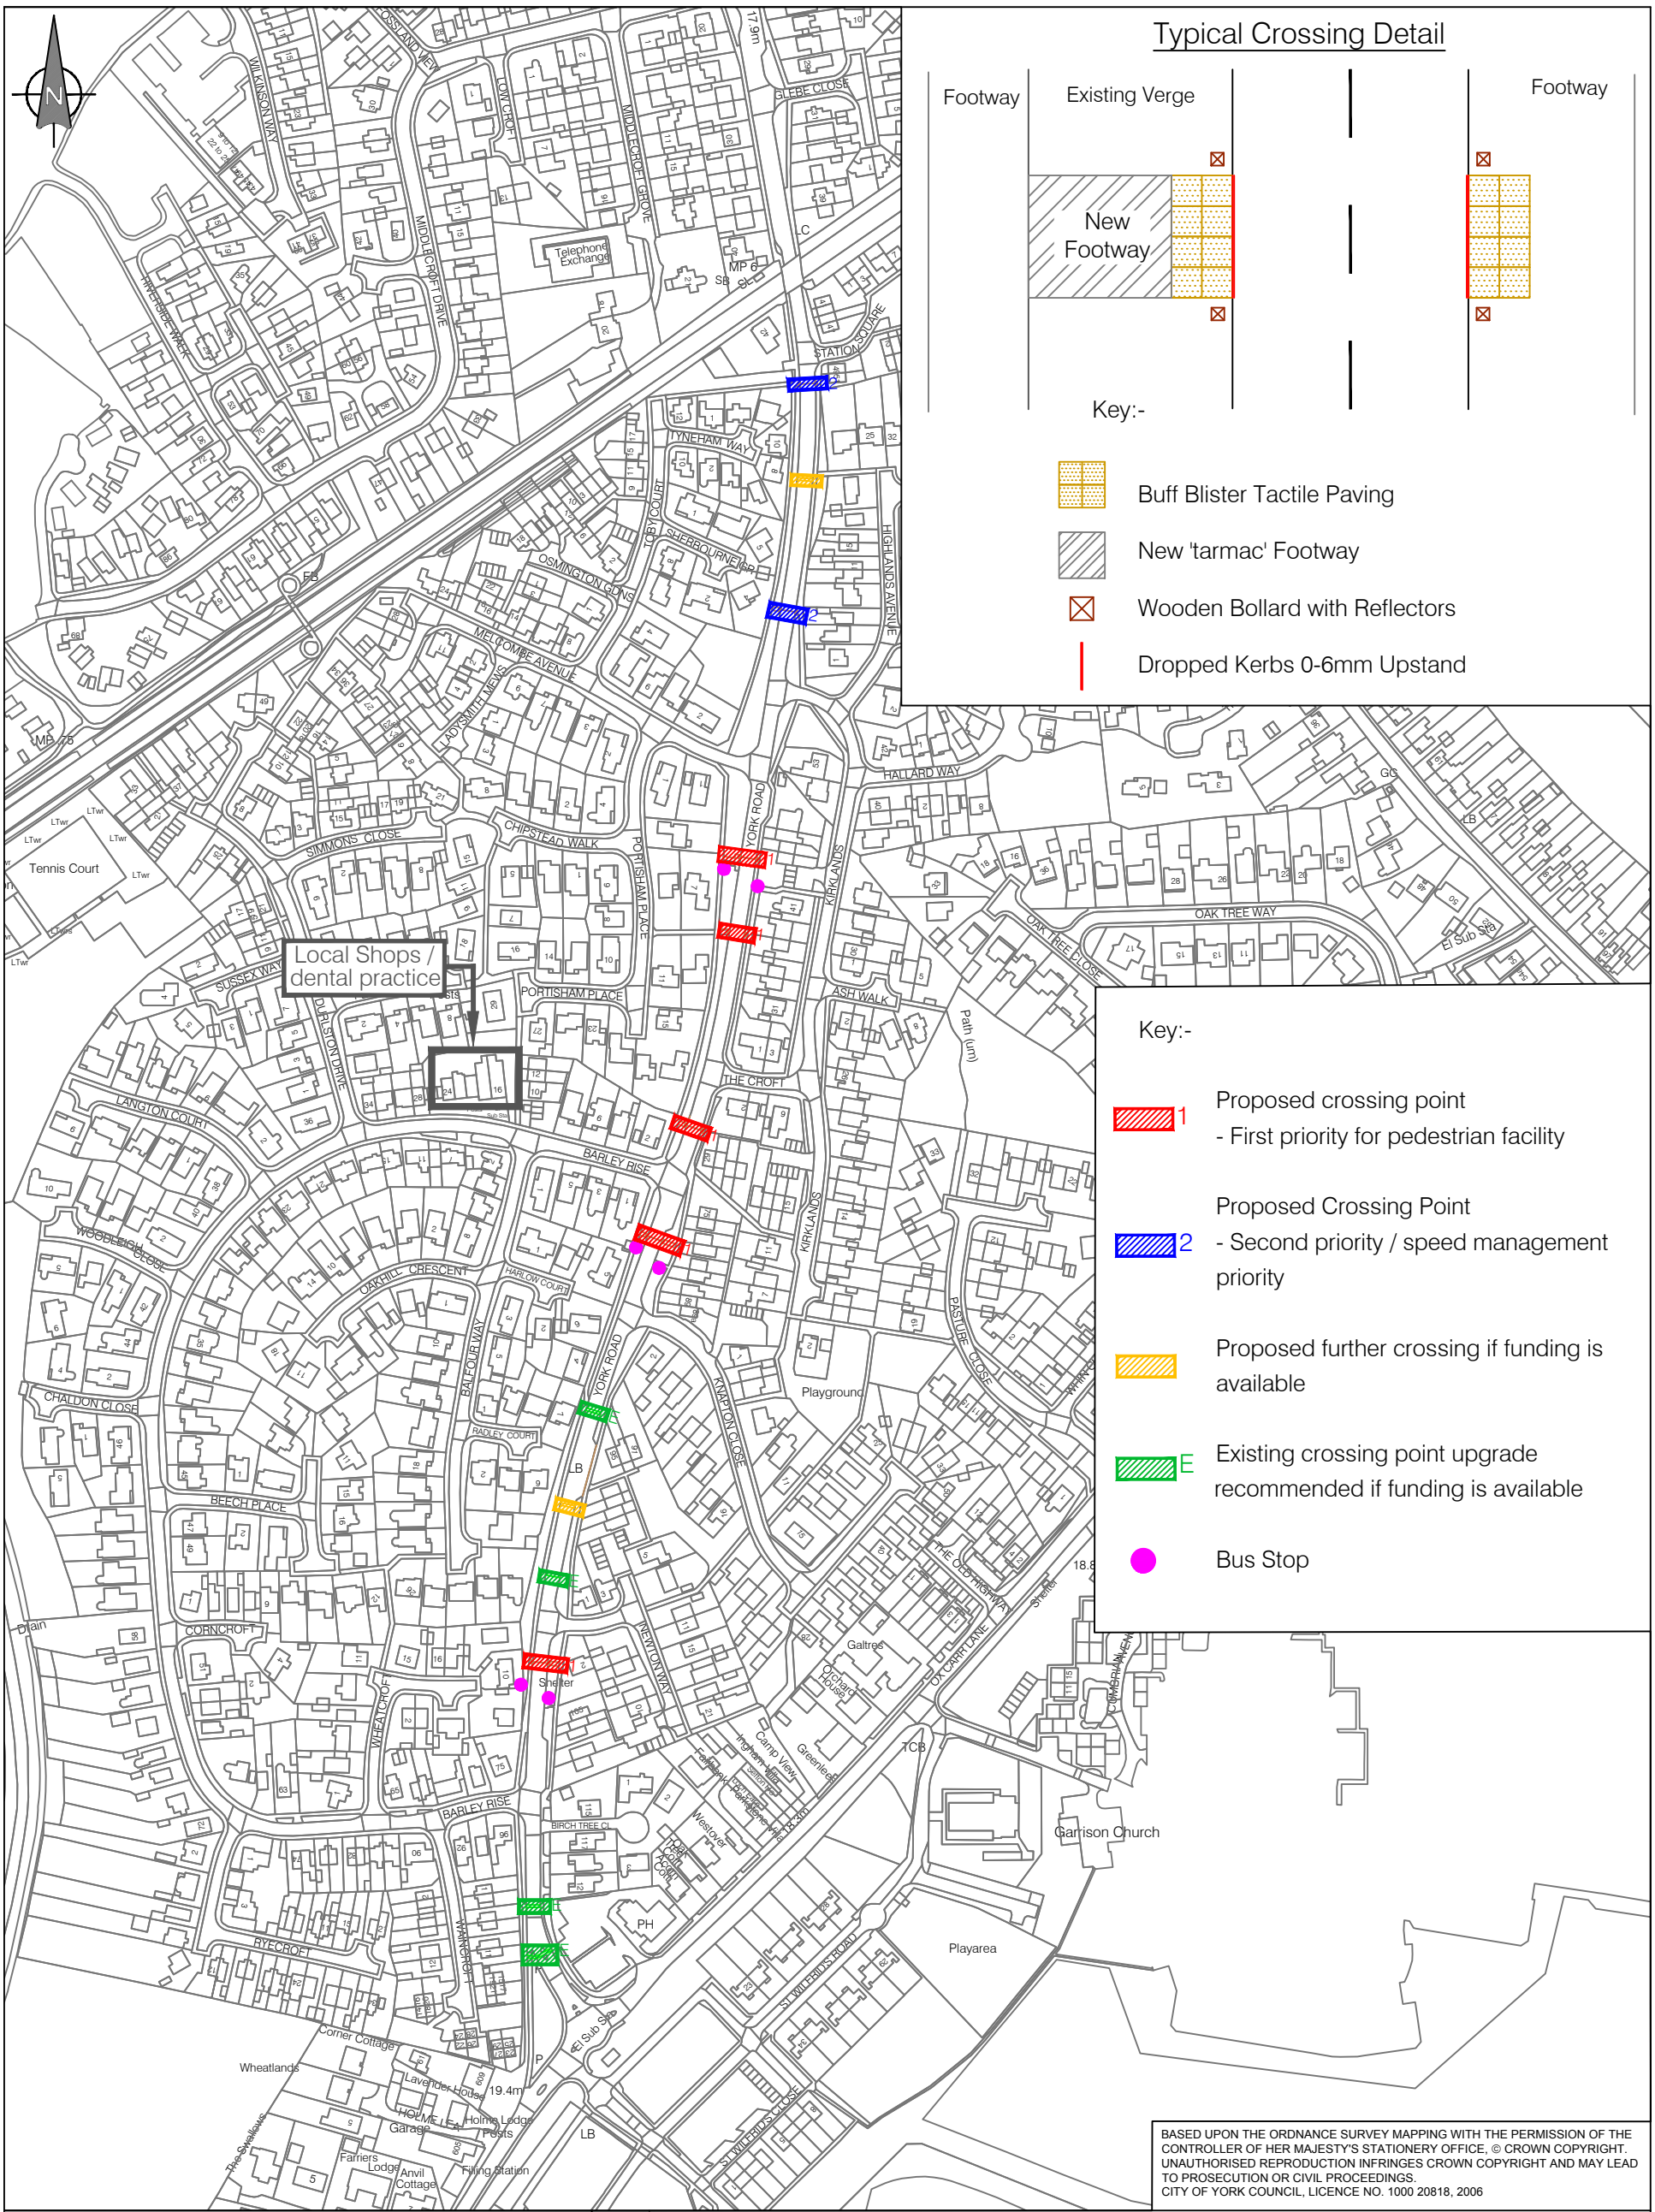

CITY OF YORK COUNCIL

Highways – Transport Projects and Delivery Team
Eco Depot, Hazel Court, James Street, York, YO10 3DS
www.york.gov.uk

York Road, Strensall
Proposed Pedestrian Crossings

REV	AMENDMENTS	DATE	160013/160066/stren/dcsn/001	SCALE	nts
			Drawn CH/AW	Checked	DATE Feb 2017

L:\DOCUMENT\Transport Projects\Projects\10 - Safety & Accessibility Schemes\Speed management\16_17\90910580 York Road, Strensall\York Road Proposed Crossings.dwg