ANNEX 8

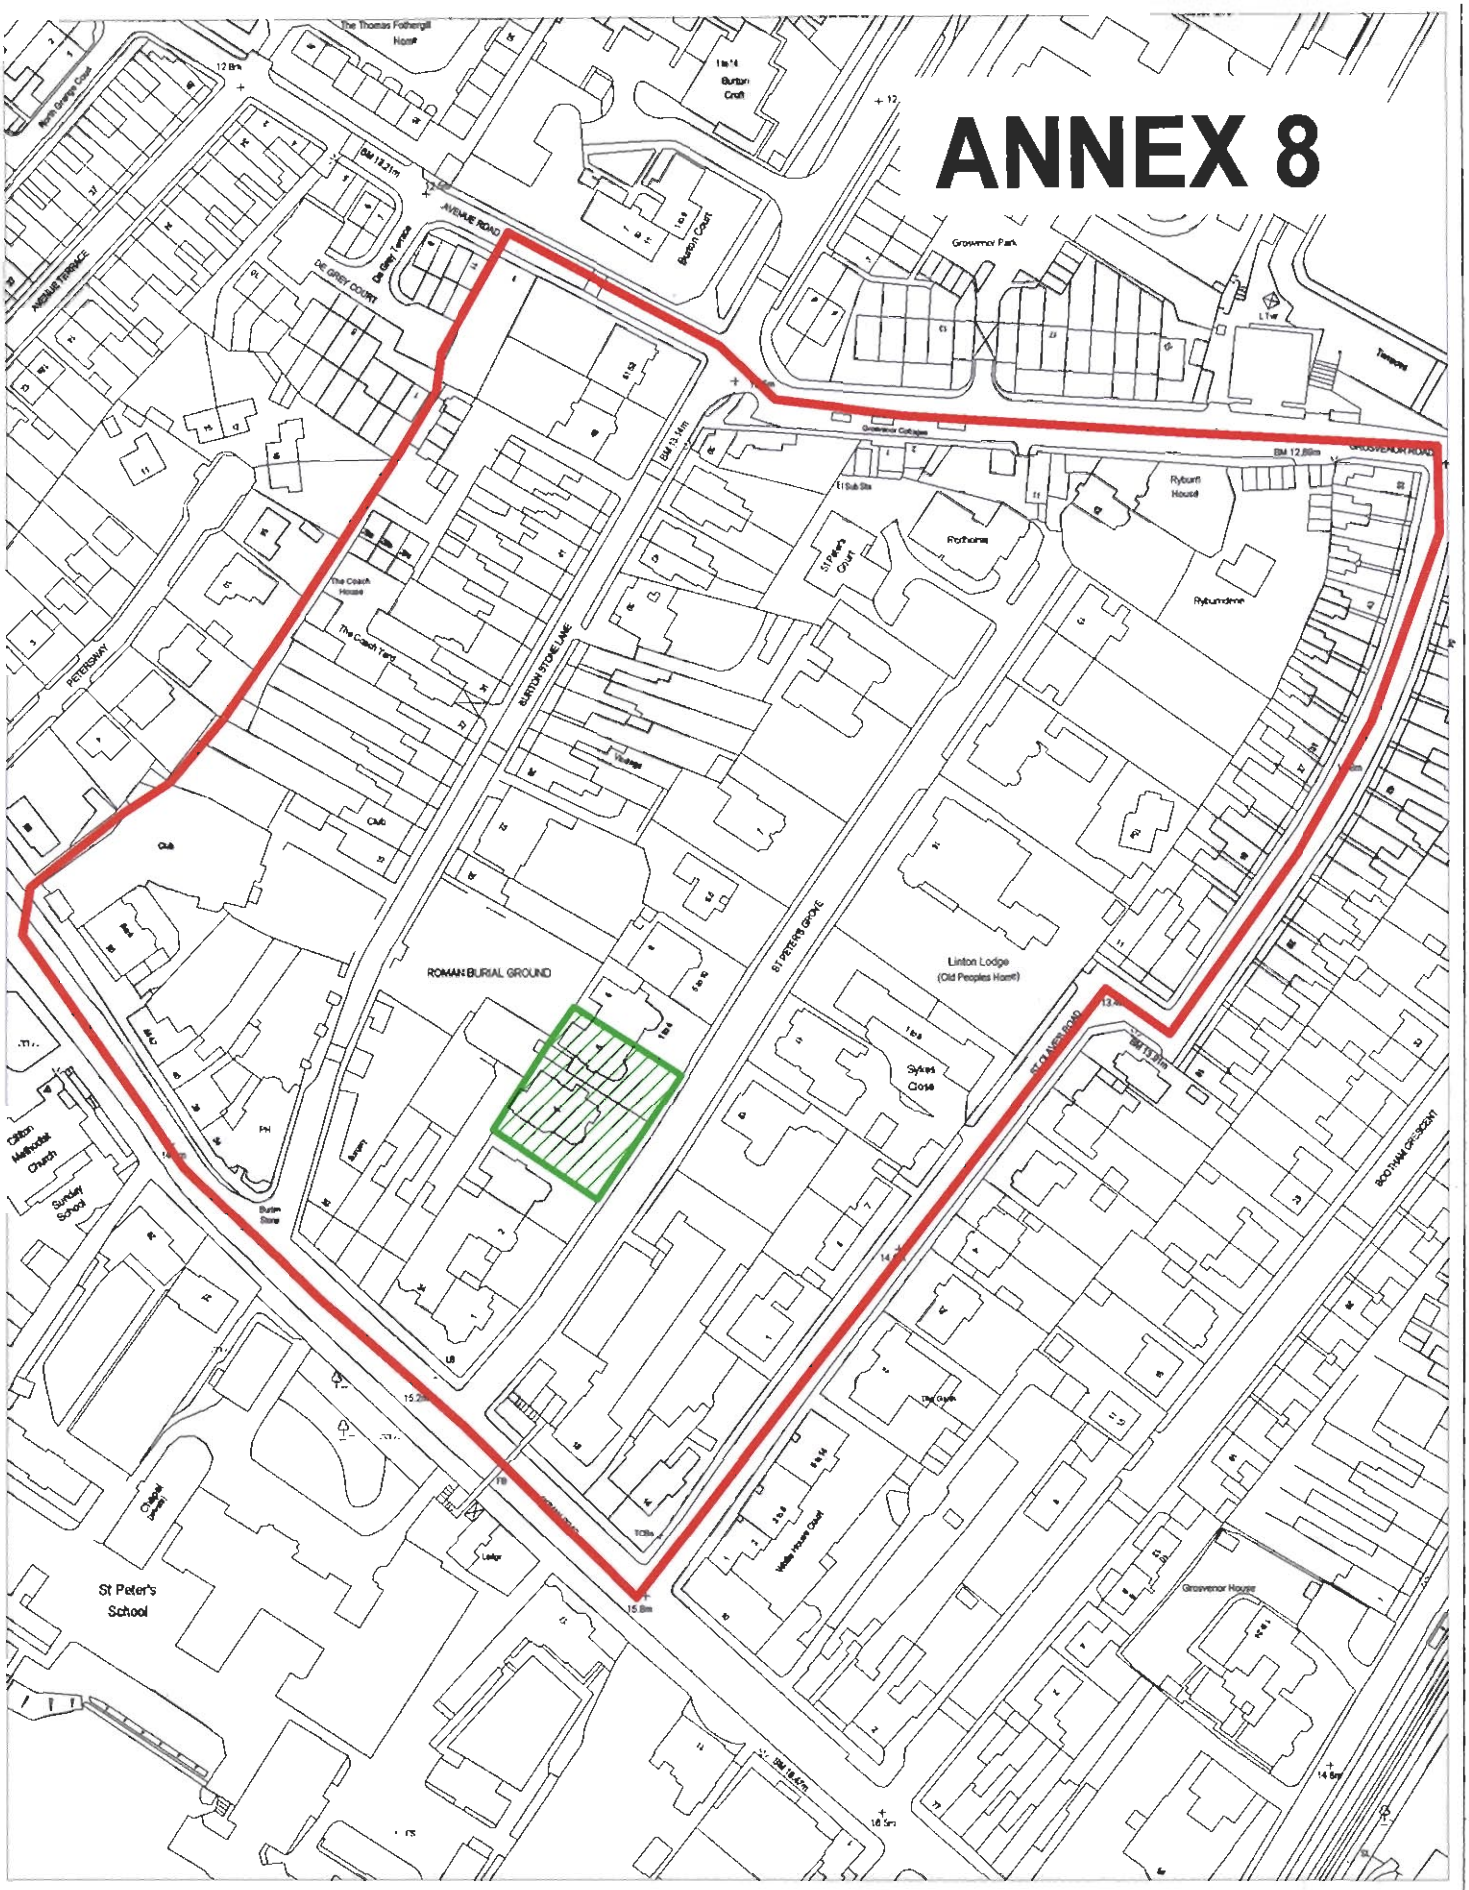

CITY OF YORK COUNCIL

MARMADUKE`S HOTEL, 4 & 5 ST. PETER`S GROVE, BOOTHAM

SCALE 1:1800	DRAWN BY PSL	DATE 19/8/2008
Originating Group	Project	Drawing No. MHSPG1A

9,St.Leonards Place,York,YO1 2ET
Telephone: 01904 551550

Produced from the 1993 Ordnance Survey 1:1250 mapping with the permission of the Controller of Her Majesty's Stationery Office
c Crown Copyright. Unauthorised reproduction infringes Crown Copyright and may lead to prosecution or civil proceedings.

City of York Council LA 1000 20818