Notes

All dimensions and levels to be checked on site prior to starting work.

If in doubt refer to the practice before work starts.

The Practice disclaim responsibility for any variations from this drawing made without their express written consent

This drawing is the property of the Designer
Copyright reserved

All work to be carried out in accordance with current building regulations and British Standards

All materials to conform to relevant British Standard specification where applicable

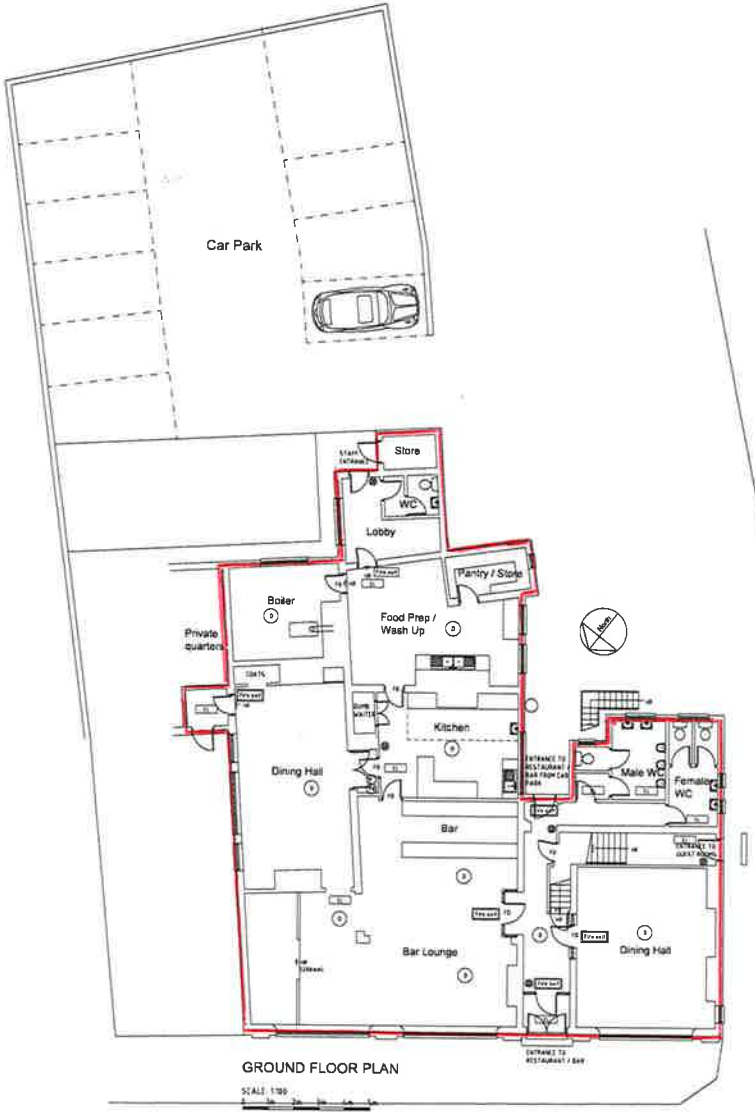

GROUND FLOOR PLAN

SCALE: 1:100

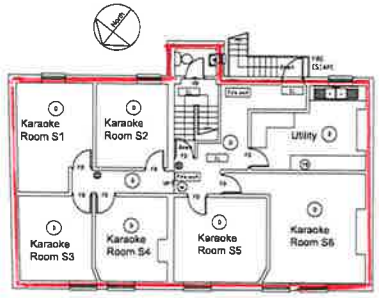

SECOND FLOOR PLAN

SCALE: 1:100

Key To Symbols

- Mains operated smoke or heat detector
- Emergency lighting
- FD Fire Door
- Fire alarm actuation point
- Running man Fire Exit sign
- ILLUMINATED Running man Fire Exit sign
- W Water filled Fire Extinguisher
- P Powder filled Fire Extinguisher
- FB Fire Blanket

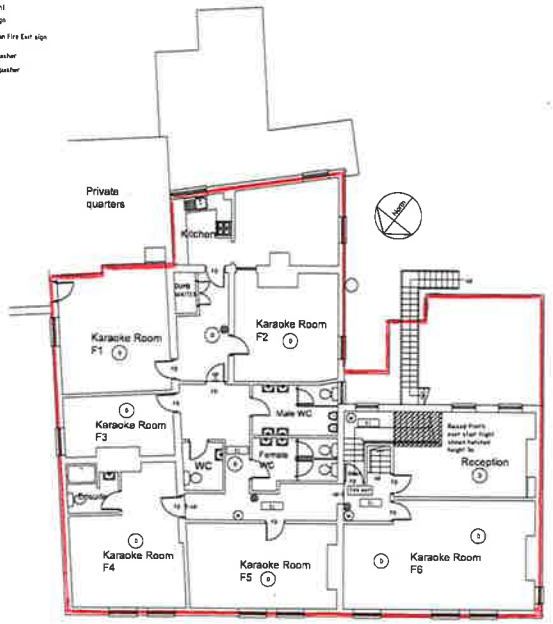

FIRST FLOOR PLAN

SCALE: 1:100

Project

16 BARBICAN ROAD YORK YO10 5AA

Drawing Title

LICENSING DRAWING:
GROUND, FIRST AND SECOND FLOOR PLANS

Stephen Wood
Architectural Services Ltd
20 Stockdale Walk Knaresborough HG5 8DZ
Tel 01423 865360
e-mail: stephen.jwood43@gmail.com

Scale 1:100 @ A1	Drawn SW
Date July 2012	
Drg No. B.R. (16) / 01	Rev A1