Annex A - Plan 1

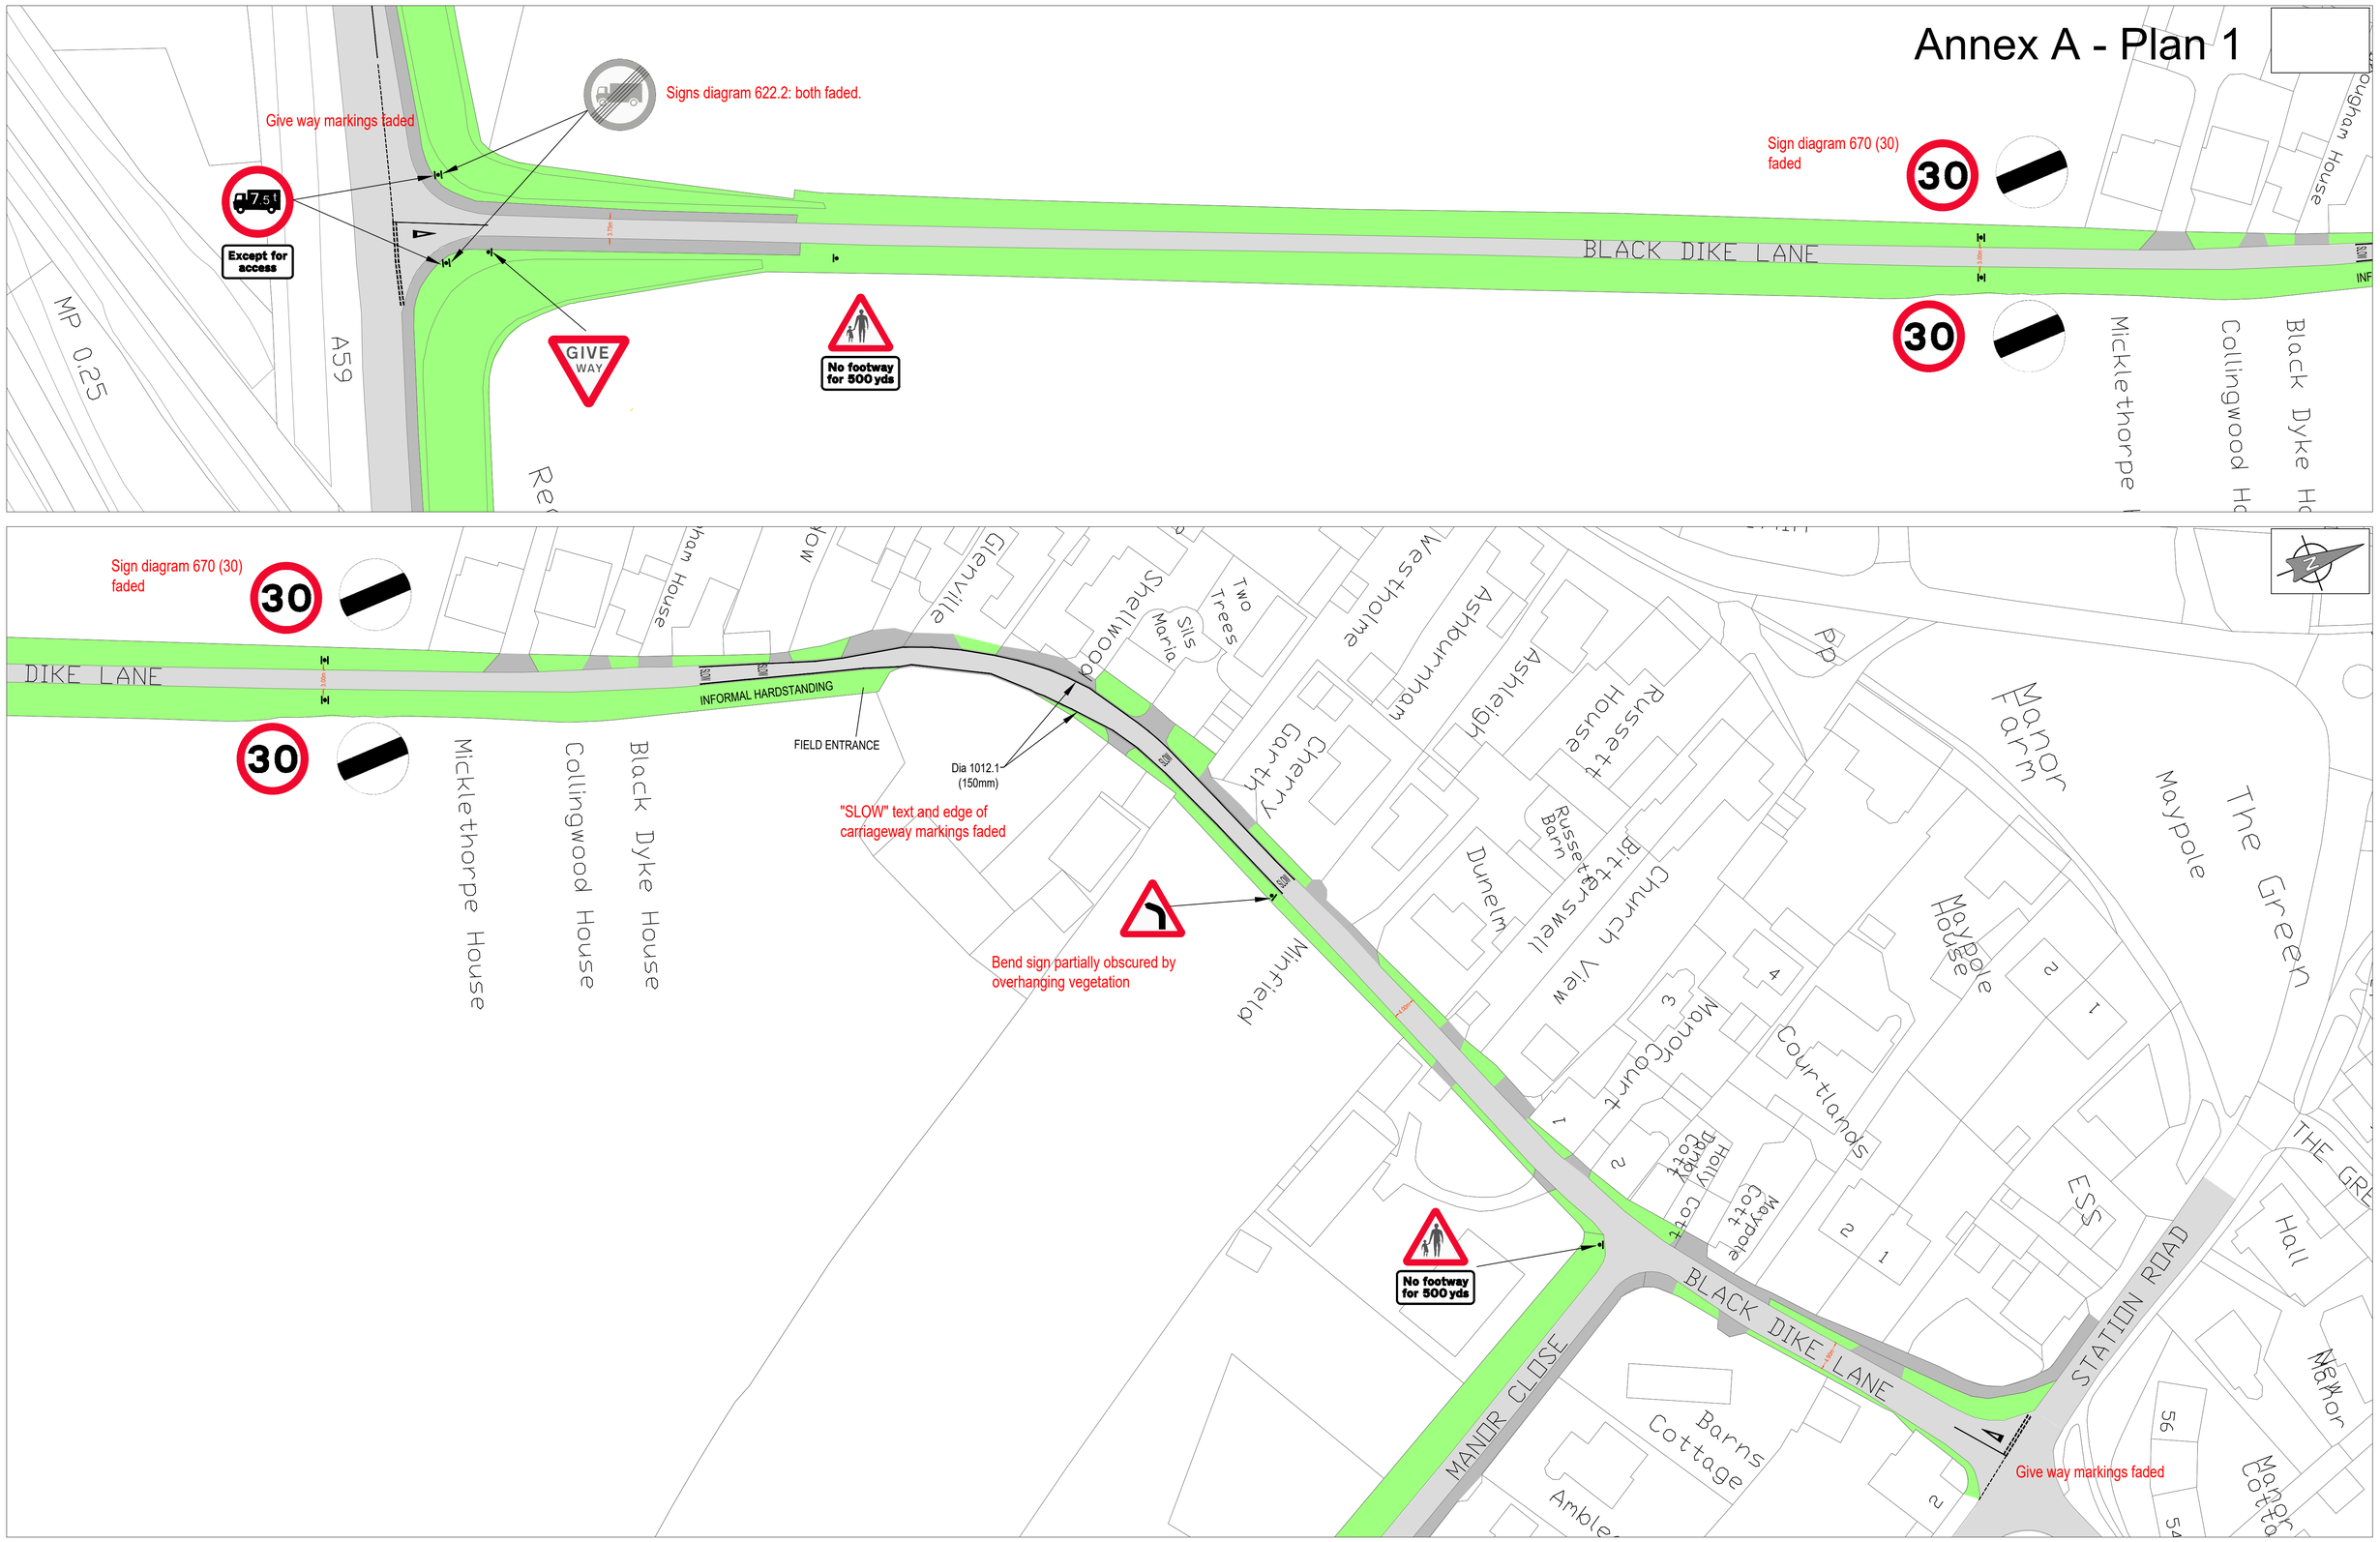

L:\DOCUMENT\Transport Projects\Projects\10 - Safety & Accessibility Schemes\Danger Reduction\DR 2223\Black Dike Lane DR\EMDS ANNEX A PLAN 1.dwg

CITY OF YORK COUNCIL

Highways - Transport Projects and Delivery Team
Eco Depot, Hazel Court, James Street, York, YO10 3DS
www.york.gov.uk

Drawn by	DAF	Date: APR 2023
Checked by	DM	Date: APR 2023
Authorised by	A N OTHER	Date: XXXXXX
Drawing Scale:	1:500	A1

FEASIBILITY

Revision	By	Checked	Approved	Date	Description

Project

BLACK DIKE LANE DANGER REDUCTION SCHEME
UPPER POPPLETON

Drawing

ANNEX A PLAN 1
EXISTING SIGNS AND ROAD MARKINGS

BASED UPON THE ORDNANCE SURVEY MAPPING WITH THE PERMISSION OF THE CONTROLLER OF HER MAJESTY'S STATIONERY OFFICE © CROWN COPYRIGHT. UNAUTHORISED REPRODUCTION INFRINGES CROWN COPYRIGHT AND MAY LEAD TO PROSECUTION OR CIVIL PROCEEDINGS.
City of York Council OS Licence No. 1000 20818

Drawing No. ANNEX A PLAN 1

Revision -