Planning Committee

25/02526/FUL

St Peters School Clifton

Existing Site Plan

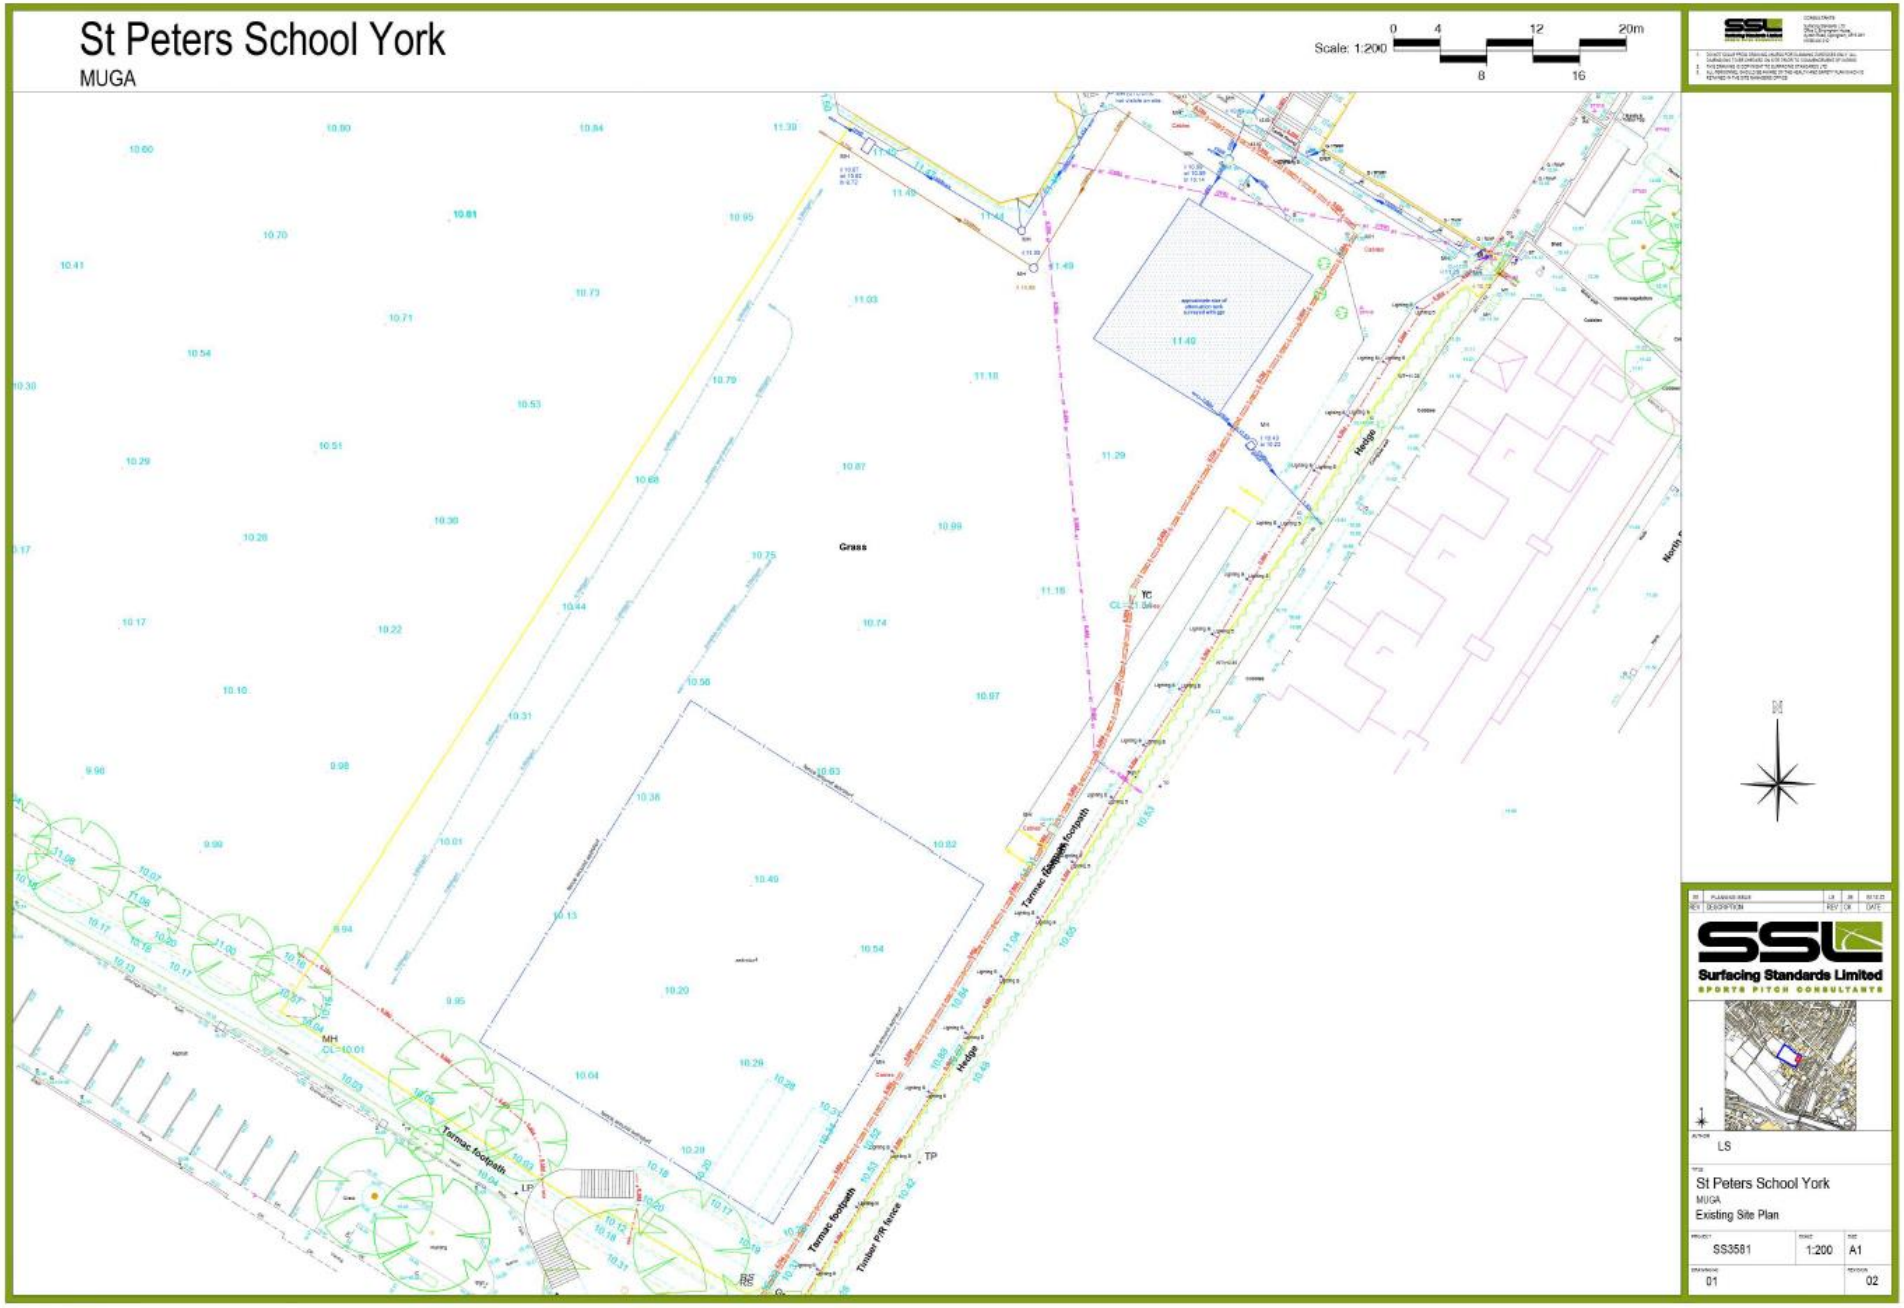

Proposed site plan
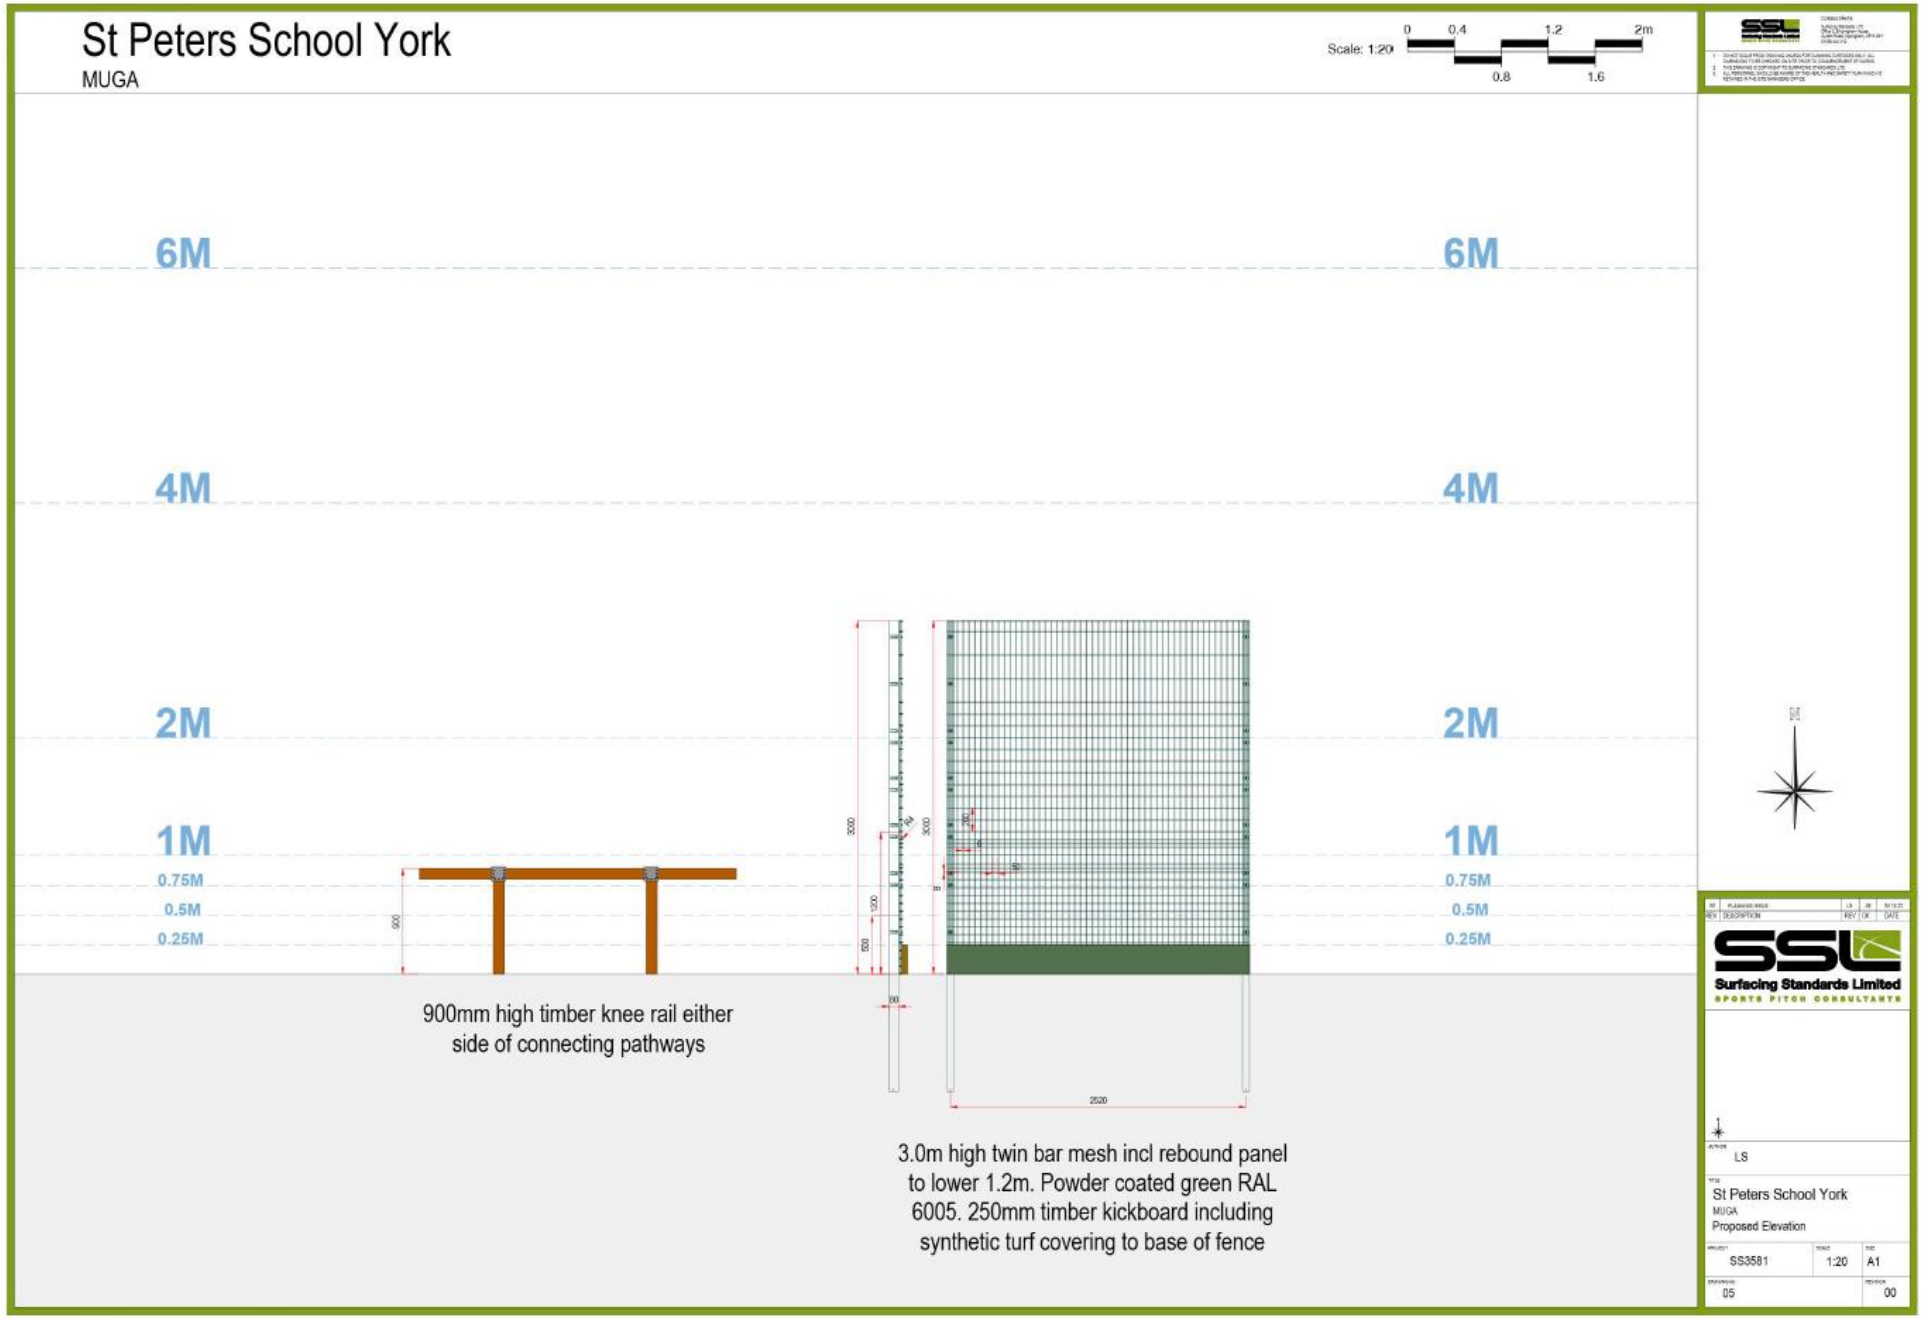
Fence elevation