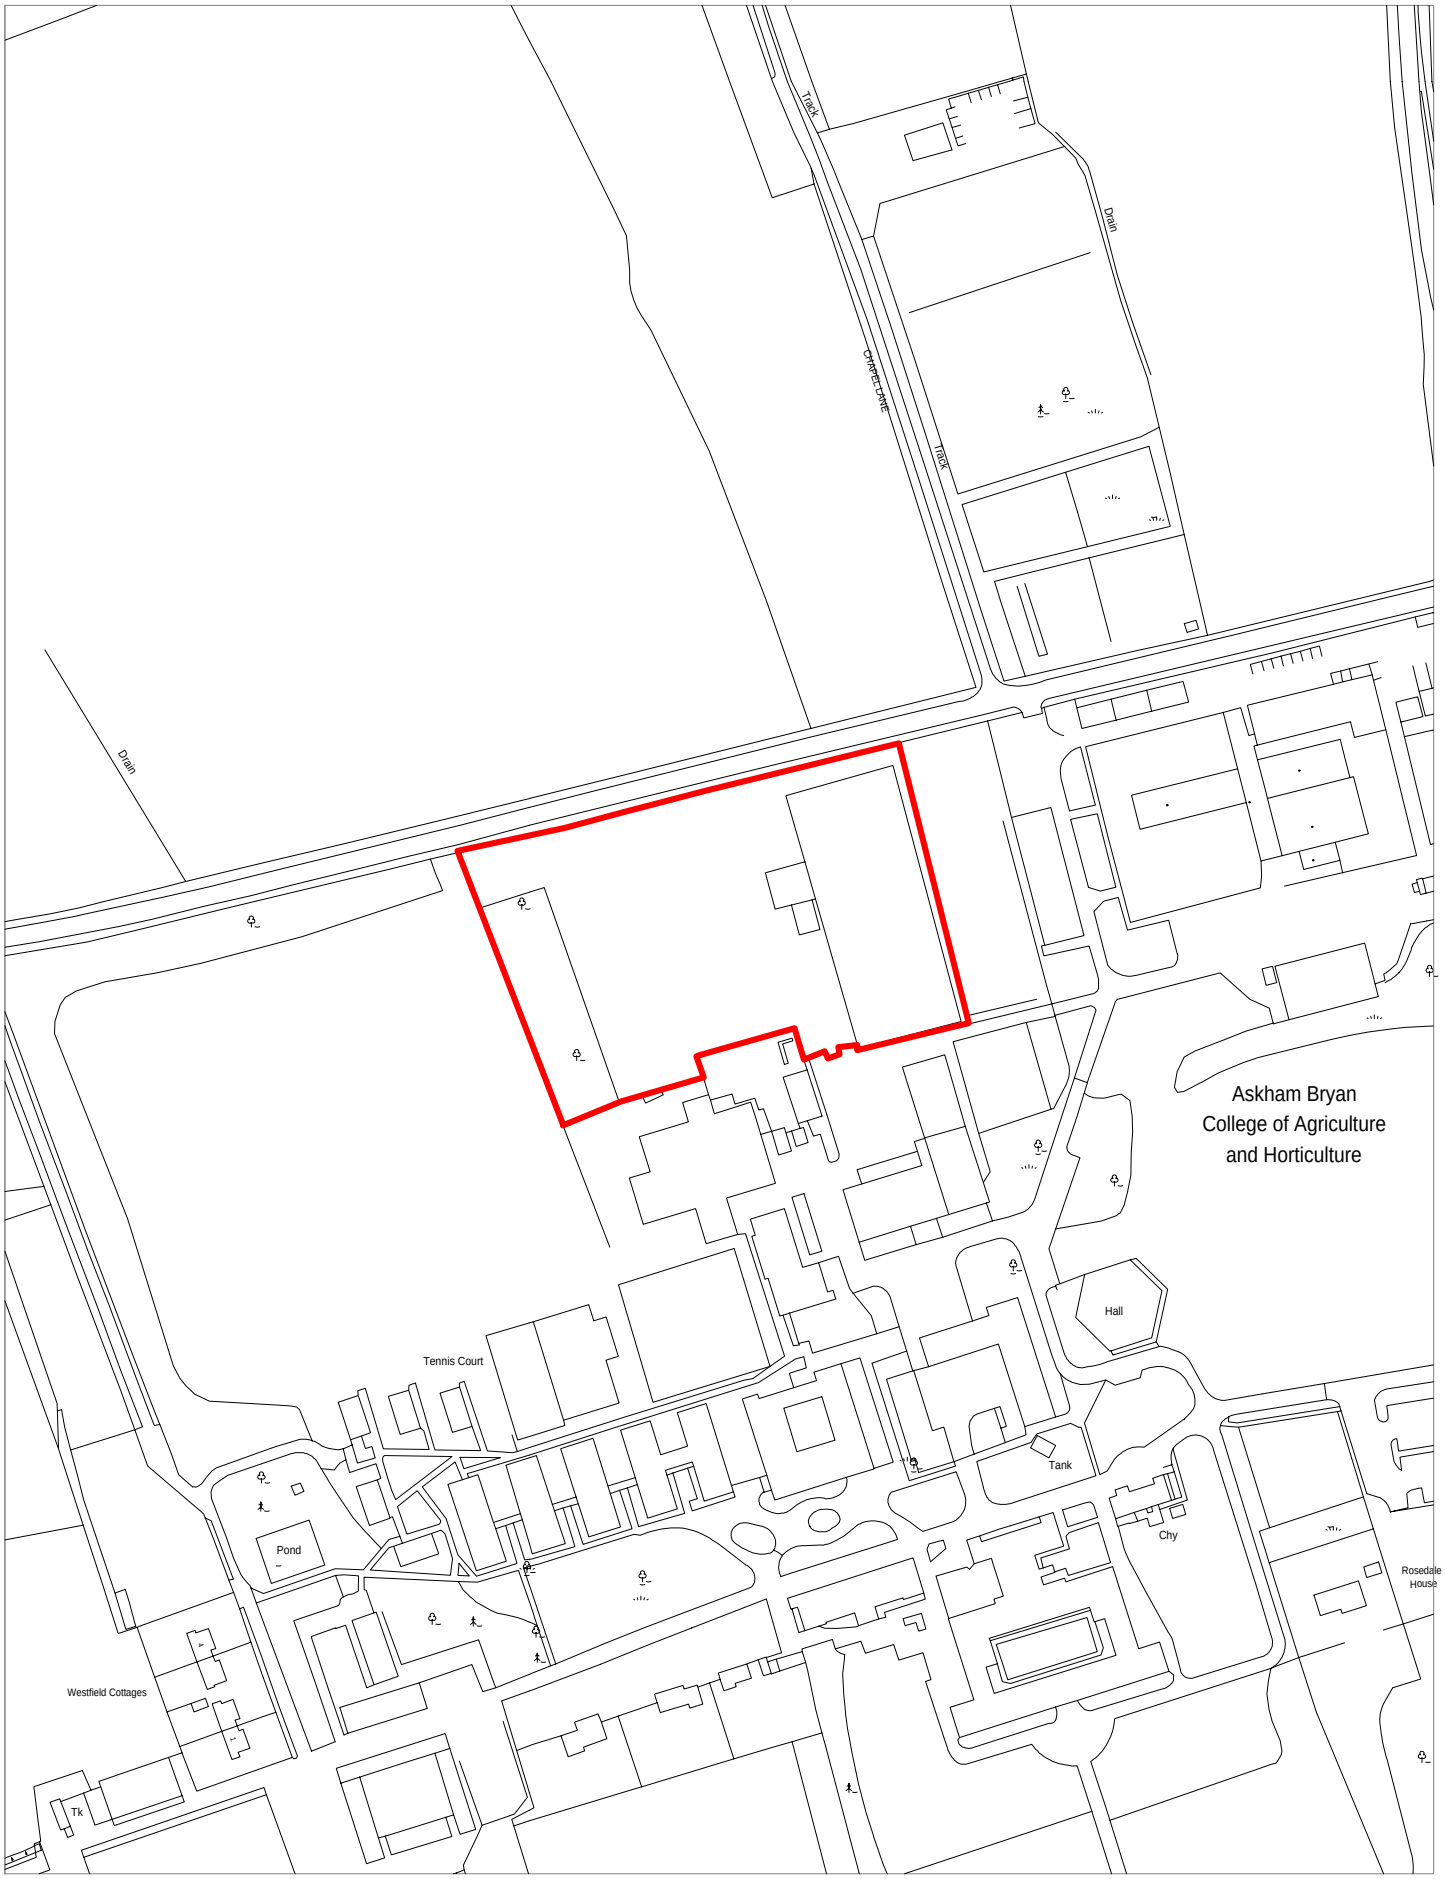

CITY OF YORK COUNCIL

ASKHAM BRYAN COLLEGE

N W E S

SCALE 1:2500 DRAWN BY PSL DATE 11/6/2007

Originating Group Project Drawing No.

9,St.Leonards Place,York,YO1 2ET
Telephone: 01904 551550

Produced from the 1993 Ordnance Survey 1:1250 mapping with the permission of the Controller of Her Majesty's Stationery Office
c Crown Copyright. Unauthorised reproduction infringes Crown Copyright and may lead to prosecution or civil proceedings.

City of York Council LA 1000 20818