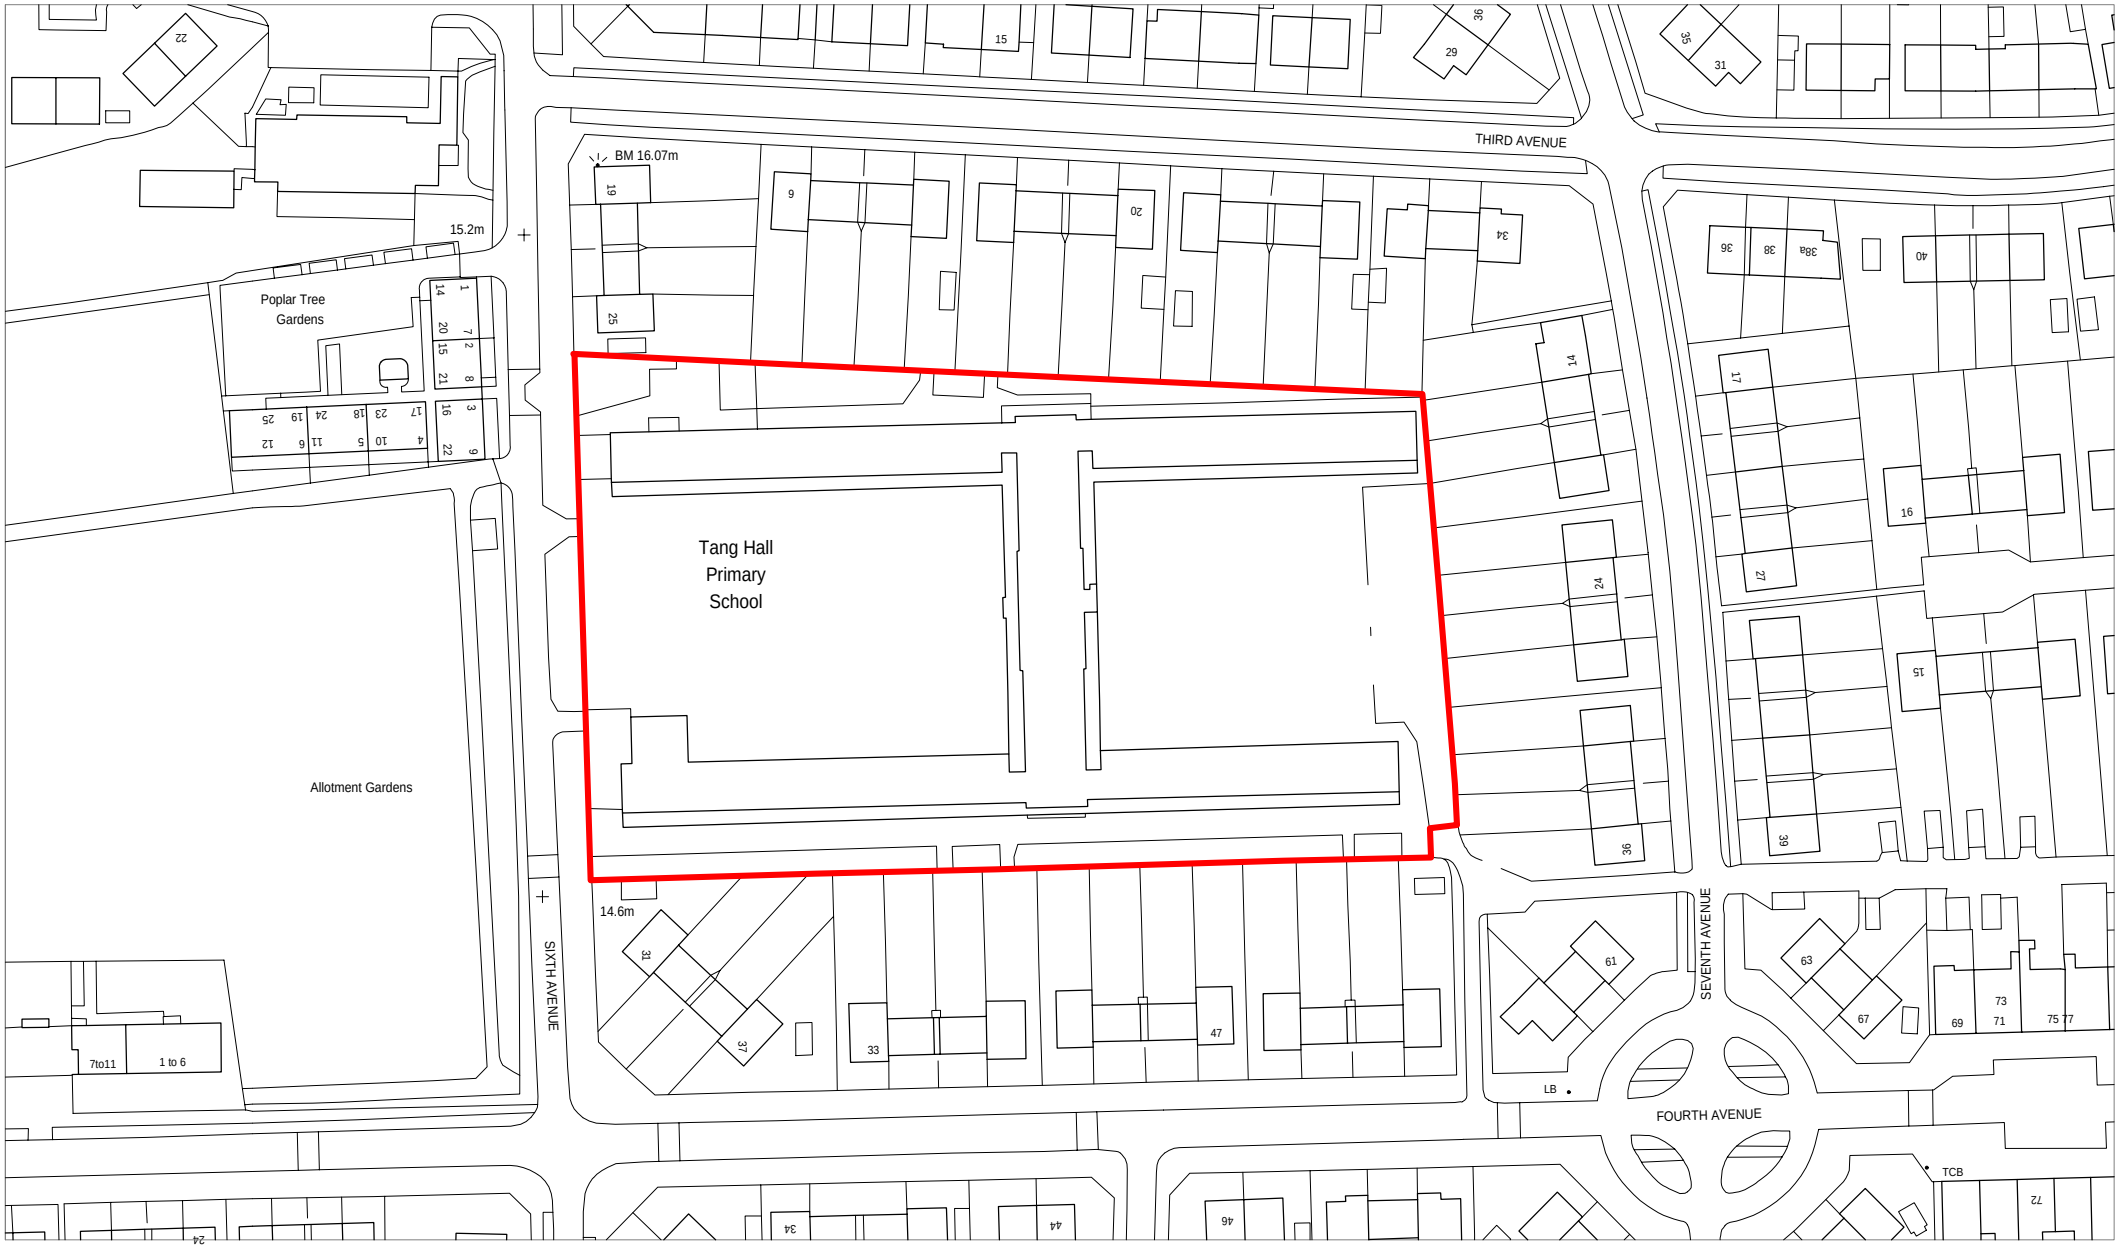

CITY OF YORK COUNCIL

9,St.Leonards Place,York,YO1 2ET
Telephone: 01904 551550

TANG HALL CP SCHOOL - 07/1057/GRG3

SCALE: 1:1250 DRAWN BY: PSL DATE 18/6/2007

Originating Group: Project

Drawing No.

Produced from the 1993 Ordnance Survey 1:1250 mapping with the permission of the Controller of Her Majesty's Stationery Office
c Crown Copyright. Unauthorised reproduction infringes Crown Copyright and may lead to prosecution or civil proceedings.

City of York Council LA 1000 20818