The map is based on Ordnance Survey mapping with the permission of the controller of Her Majesty's Stationary Office, © Crown Copyright. Unauthorised reproduction may lead to prosecution or civil proceedings. City of York Council. Licence No. 1000 20818, May 2008.

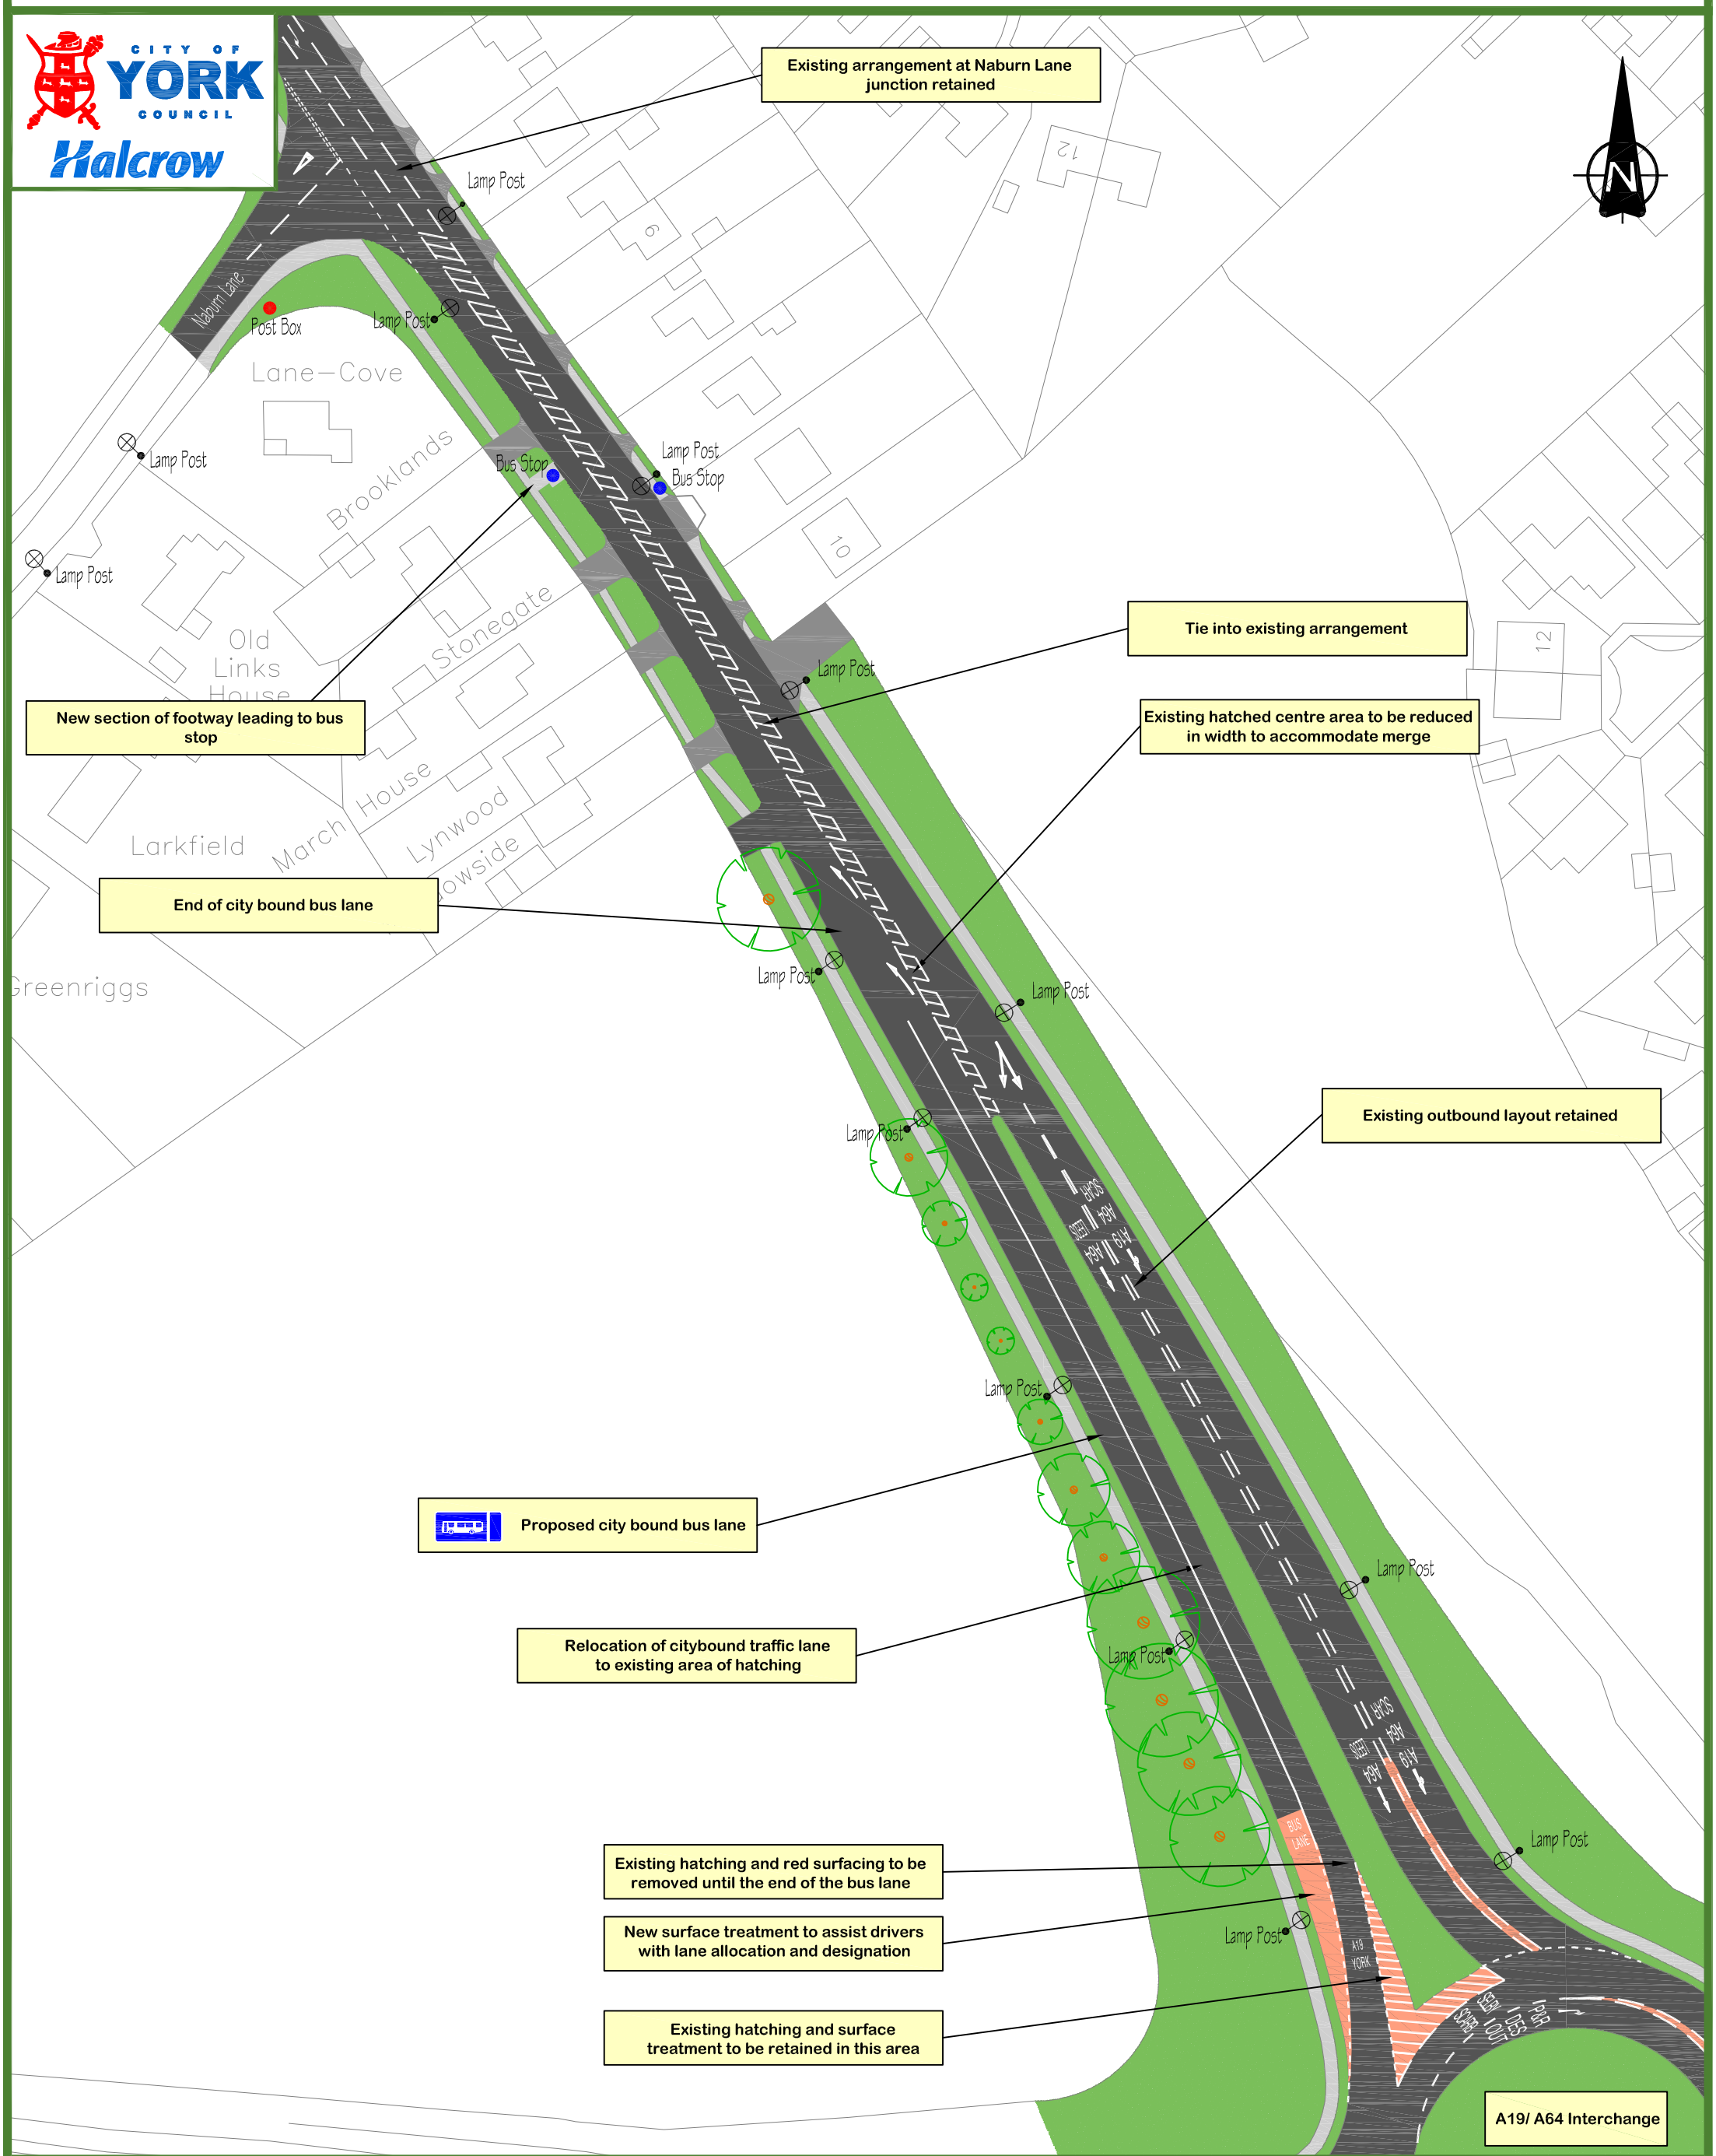

SELBY ROAD BETWEEN NABURN LANE AND THE A64 INTERCHANGE

A19 Fulford Road Corridor Improvements

Selby Road Bus Lane