Revised School Safety Zone and 30mph Speed Limit Relocation Proposals

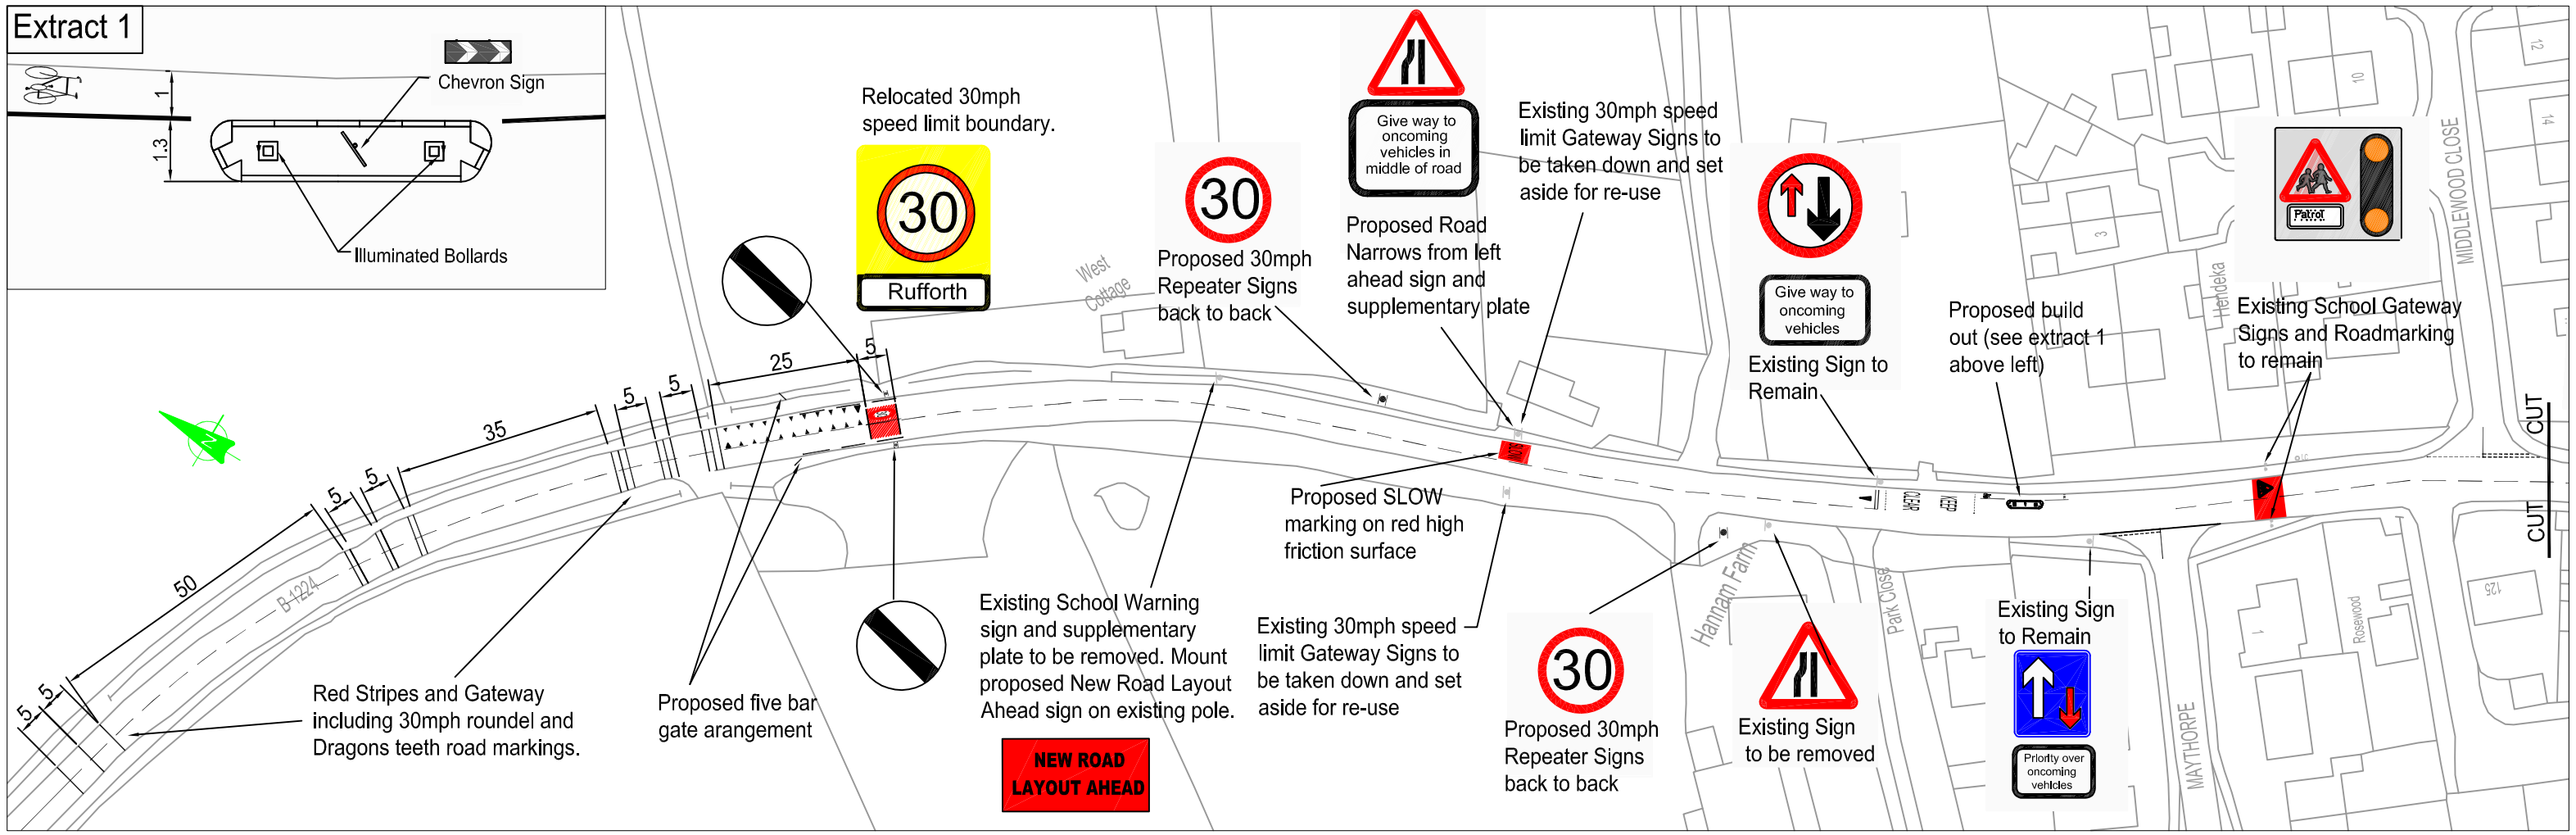

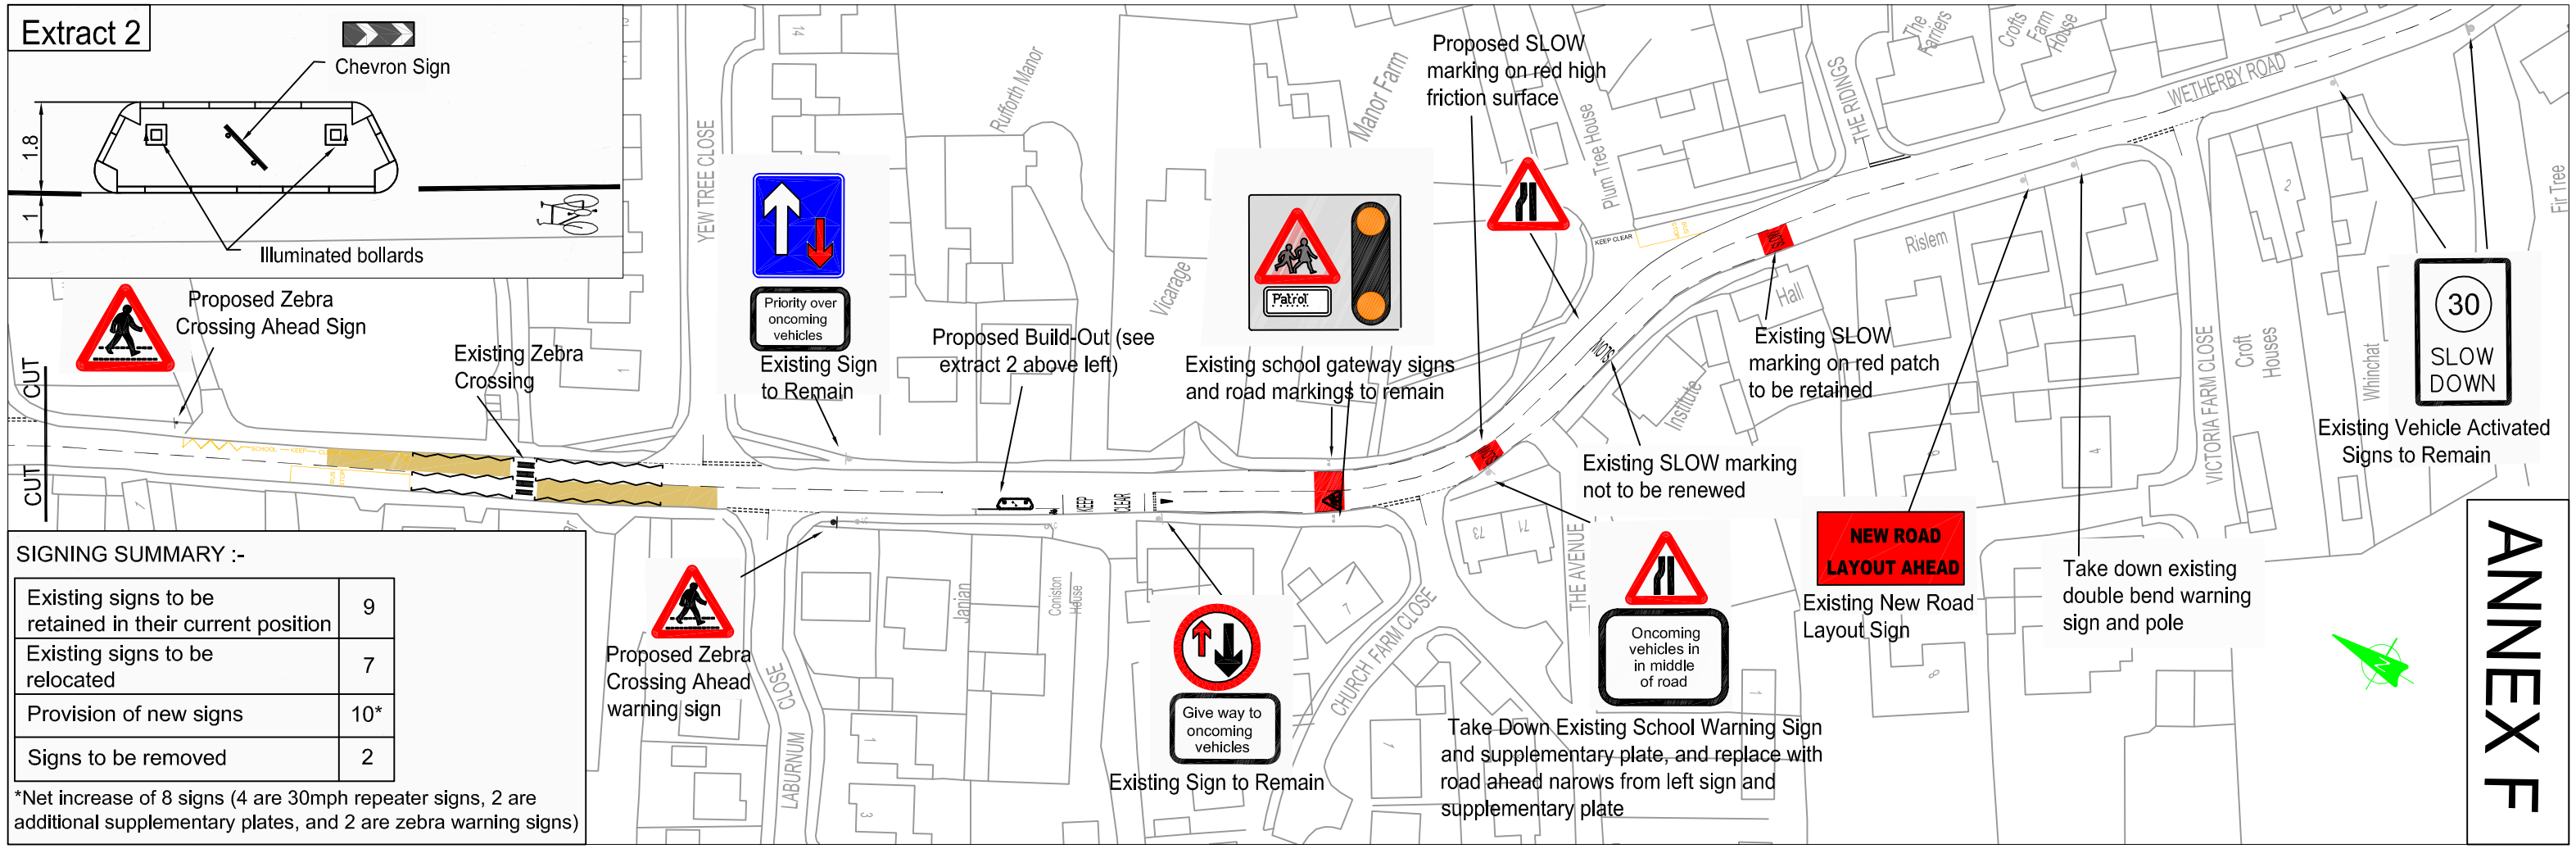

SIGNING SUMMARY :-

Existing signs to be retained in their current position	9
Existing signs to be relocated	7
Provision of new signs	10*
Signs to be removed	2

*Net increase of 8 signs (4 are 30mph repeater signs, 2 are additional supplementary plates, and 2 are zebra warning signs)

ANNEX F