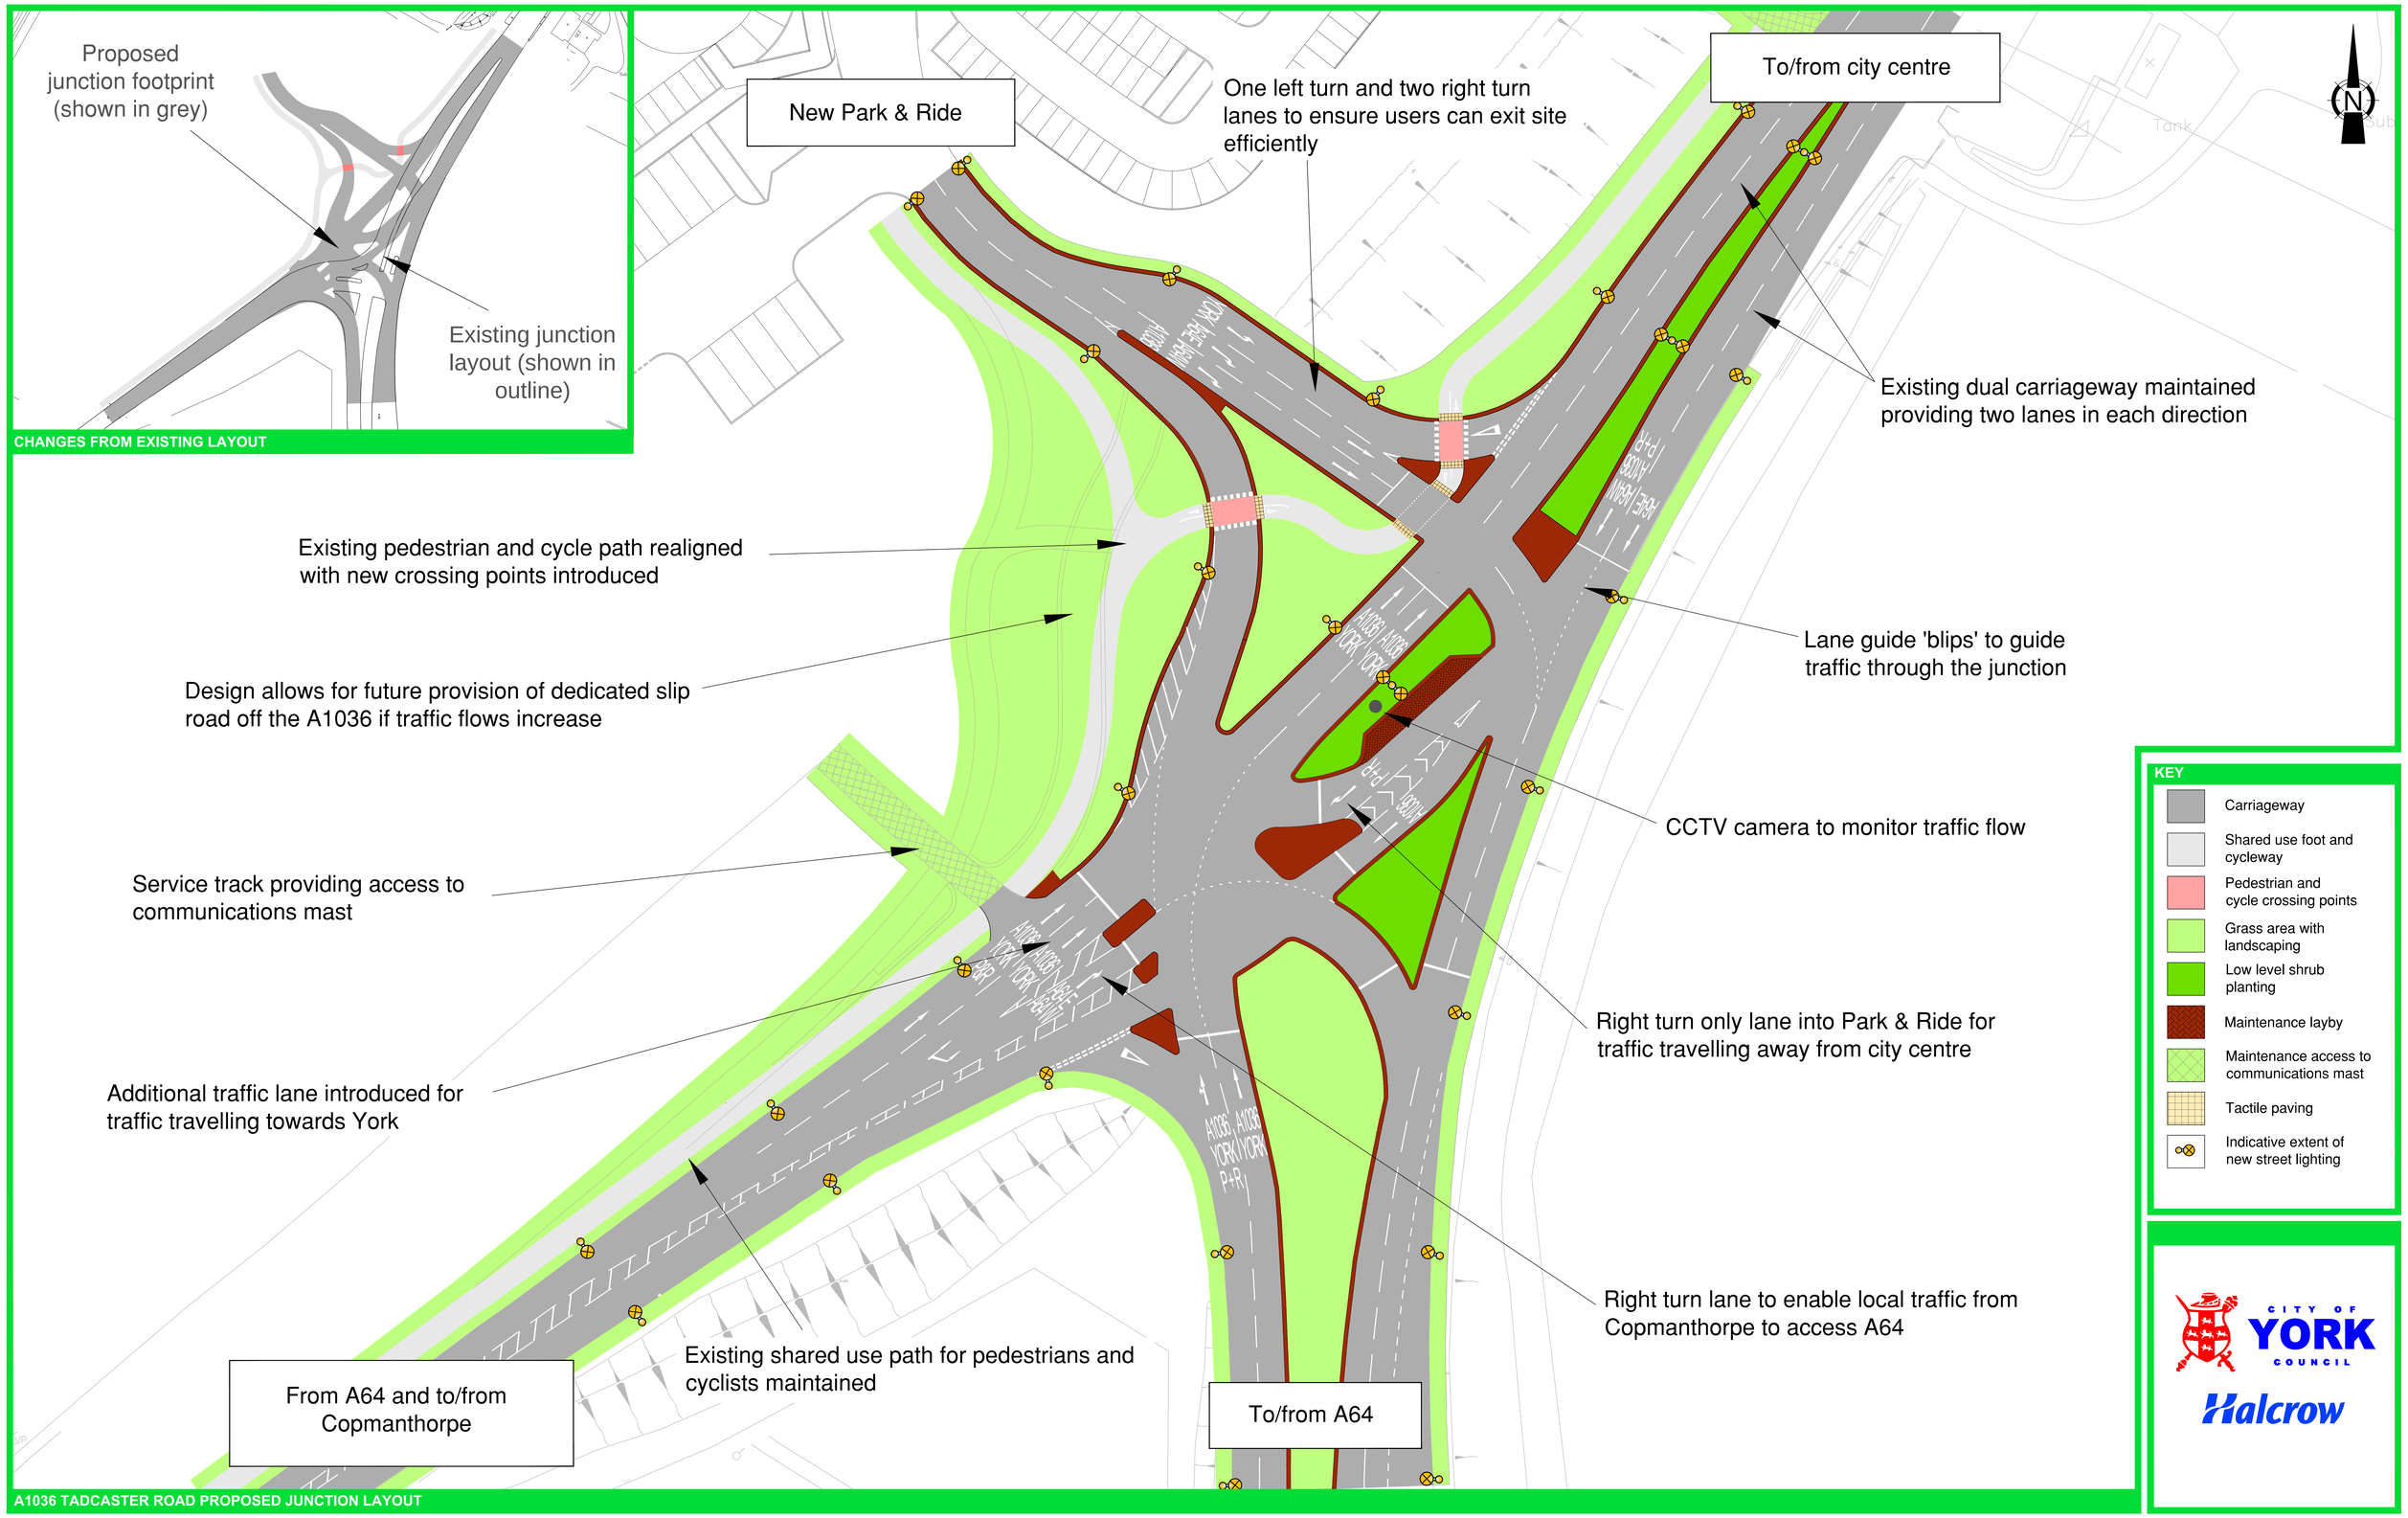

A1036 Tadcaster Road

New Access Junction into New Askham Bar Park & Ride Site