MANOR SCHOOL RELOCATION : SAFER ROUTE TO SCHOOL WORKS

LOW POPPLETON LANE WORKS

DRAWING 4

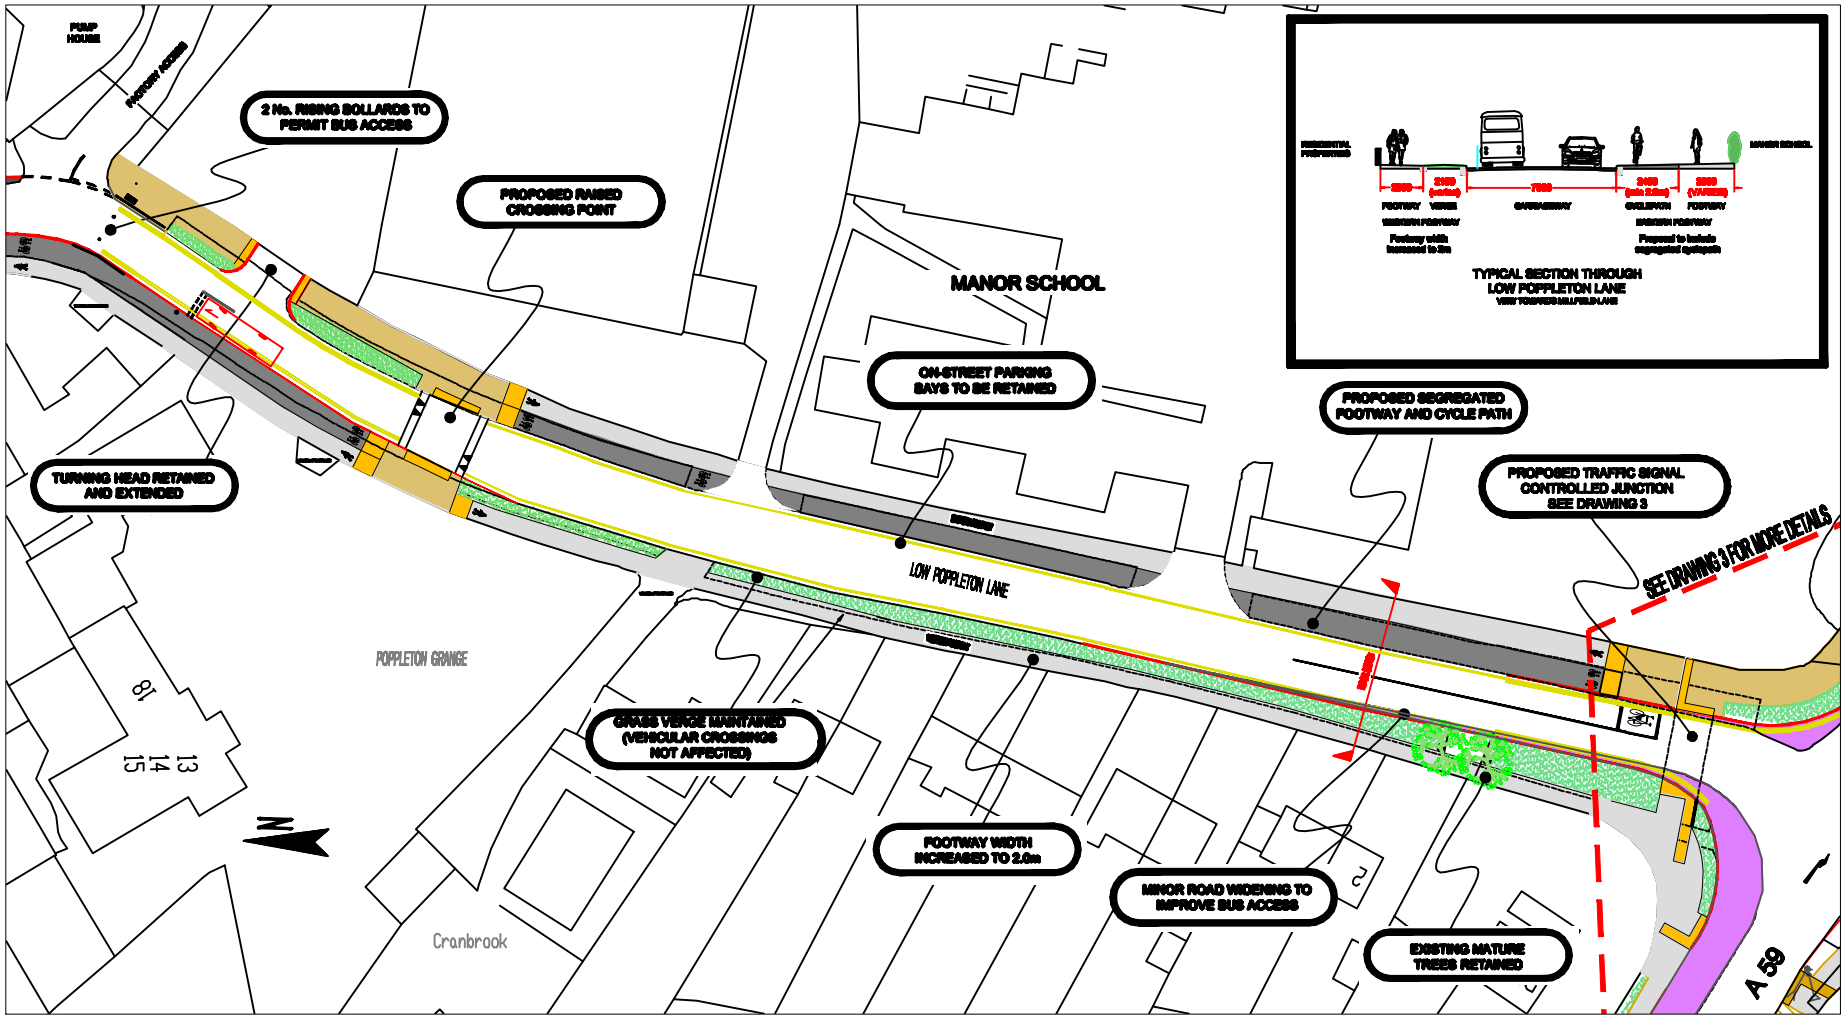

KEY

- SHARED USE AREA
- TWO-WAY CYCLE ROUTE
- AMENDED FOOTWAY
- AMENDED CARRIAGEWAY
- GRASS VERGE
- TACTILE PAVING

RELATED DRAWINGS

DRAWING 1 : OVERALL SCHEME PLAN
DRAWING 2 : BECKFIELD LANE WORKS
DRAWING 3 : A59/BECKFIELD LANE JUNCTION WORKS
DRAWING 4 : LOW POPPLETON LANE WORKS
DRAWING 5 : MILLFIELD LANE/LOW POPPLETON LANE INTERFACE
DRAWING 6 : MILLFIELD LANE SCHOOL SAFETY ZONE

The complete set of scheme drawings will be available on the Council's website at www.york.gov.uk/council/consultations/current/highways/

York Consultancy — Consultants of first choice

CITY OF YORK COUNCIL

BASED UPON THE ORDNANCE SURVEY MAPPING WITH THE PERMISSION OF THE CONTROLLER OF HER MAJESTY'S STATIONERY OFFICE © CROWN COPYRIGHT. UNAUTHORISED REPRODUCTION INFRINGES CROWN COPYRIGHT AND MAY LEAD TO PROSECUTION OR CIVIL PROCEEDINGS.
City of York Council OS Licence No. 1000 20818

ANNEX E