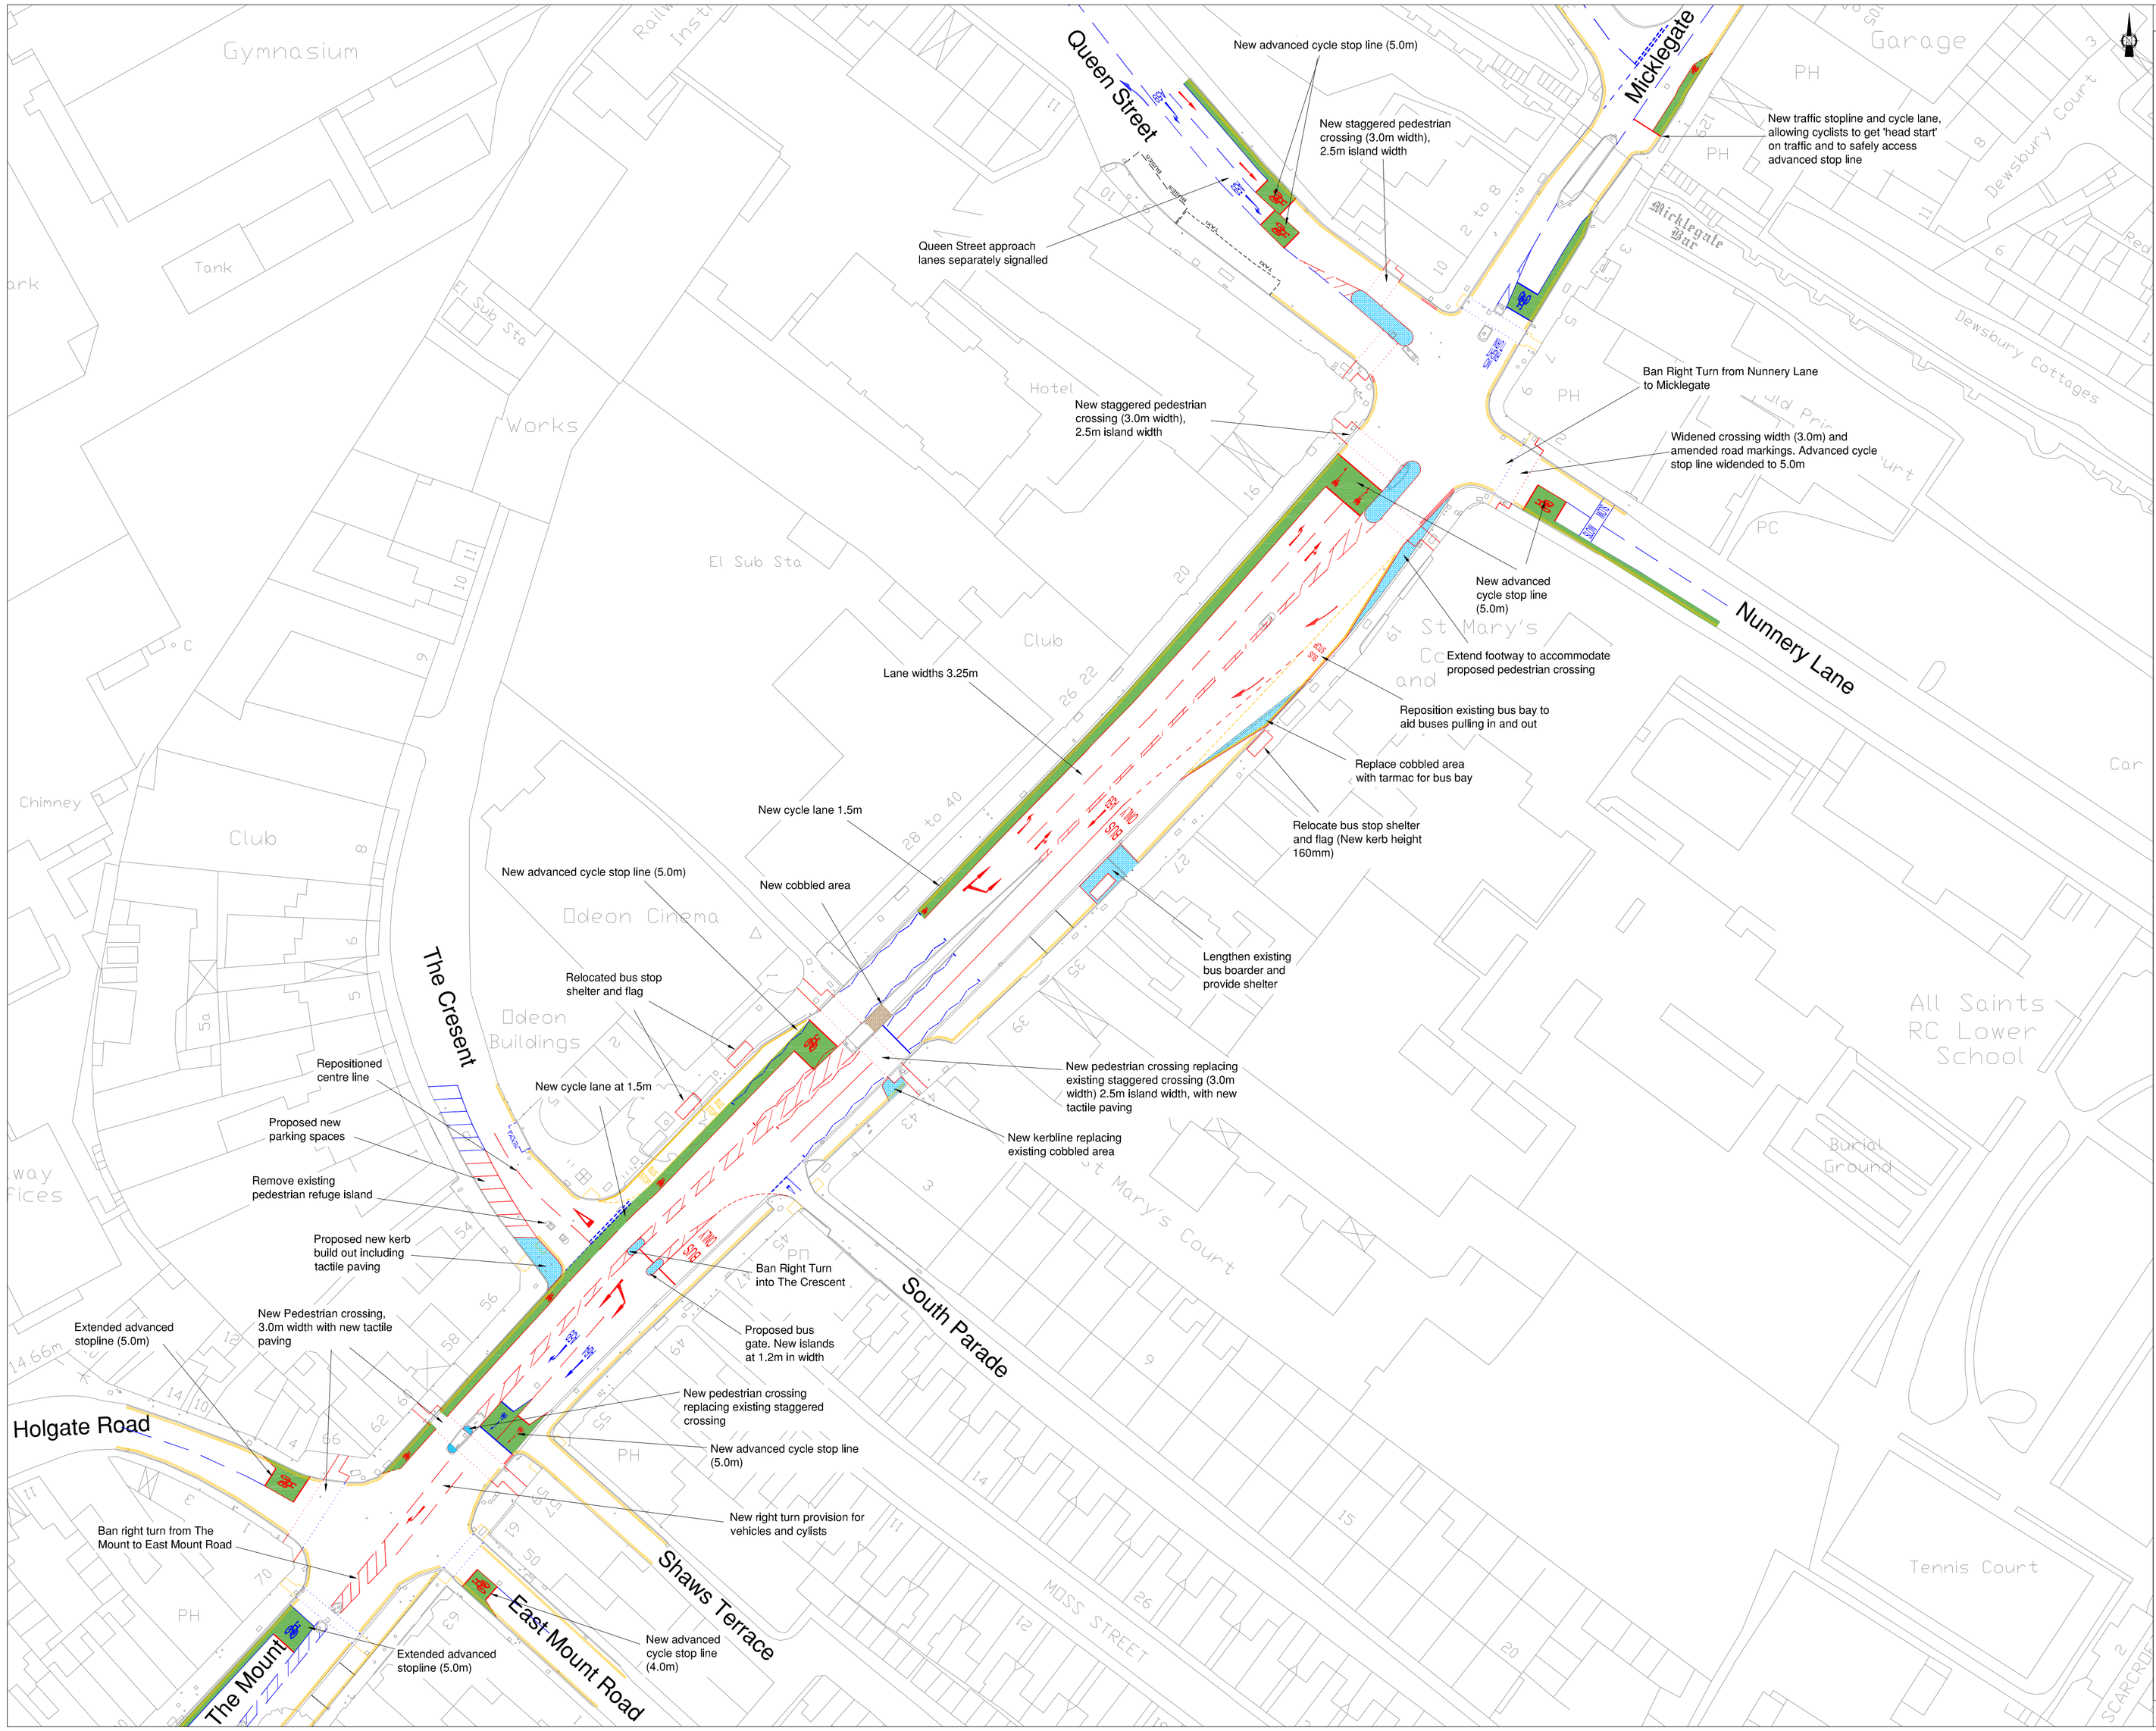

Key

- Road Markings
- Double Yellow Lines
- Tactile Paving
- Proposed Improvements
- Cycle Way
- Kerb Realignment

Client

CITY OF YORK COUNCIL

Halcrow Group Ltd
22 Lendal Street York North Yorkshire YO1 8AA
Tel 01904 559900 Fax 01904 559901
www.halcrow.com

Halcrow

Project
Blossom Street

Drawing
Proposed Improvements Along Blossom Street

Drawn by	Scott Goodall	Date:	29/05/09
Checked by	Chris Davies	Date:	29/05/09
Authorised by	Stewart Stamper	Date:	29/05/09

Drawing No.	Revision
Option 4b	0

Drawing Scale: 1:500 @ A1

CAD Filename: Option 4b.dwg Plot Scale: 1:1