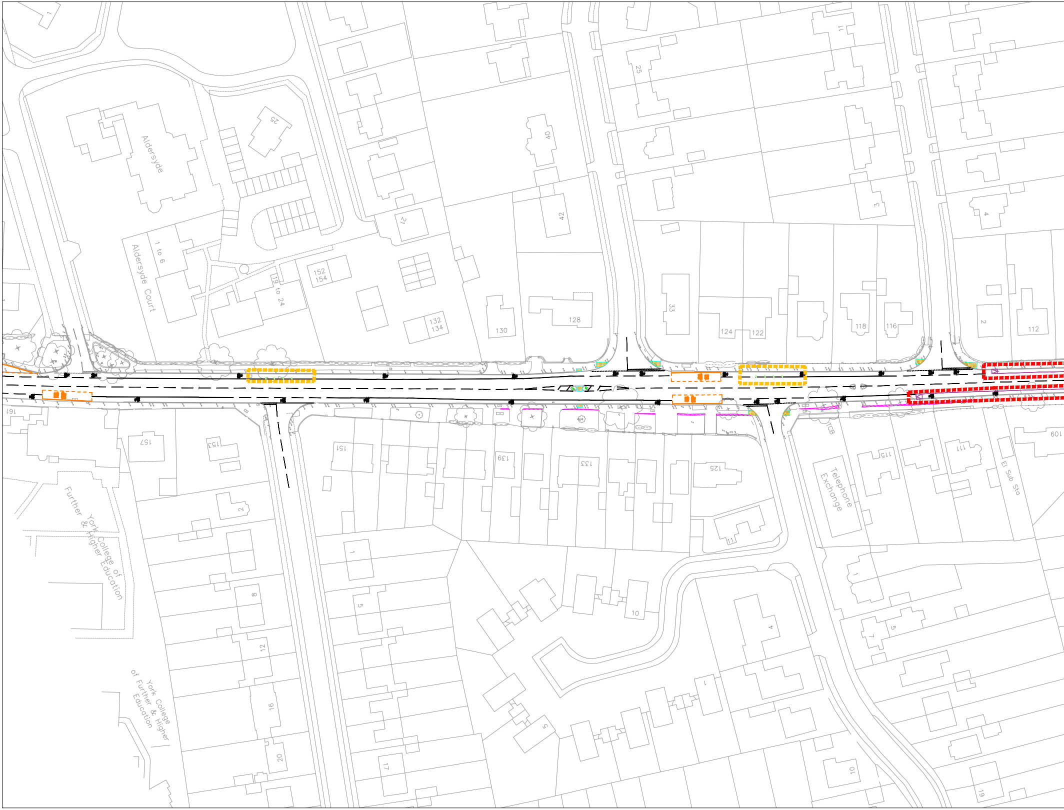
Aldersyde
1 to 6
Aldersyde Court
25
2
152
154
19 to 24
132
134
130
128
40
42
25
33
124
122
118
116
11
3
4
2
112
161
157
153
151
139
133
125
TCB
115
111
109
El Sub Sta
Telephone Exchange
York College of Further & Higher Education
2
8
12
16
20
York College of Further & Higher Education
1
5
17
10
4
1
5
11
1
5
7
10
19

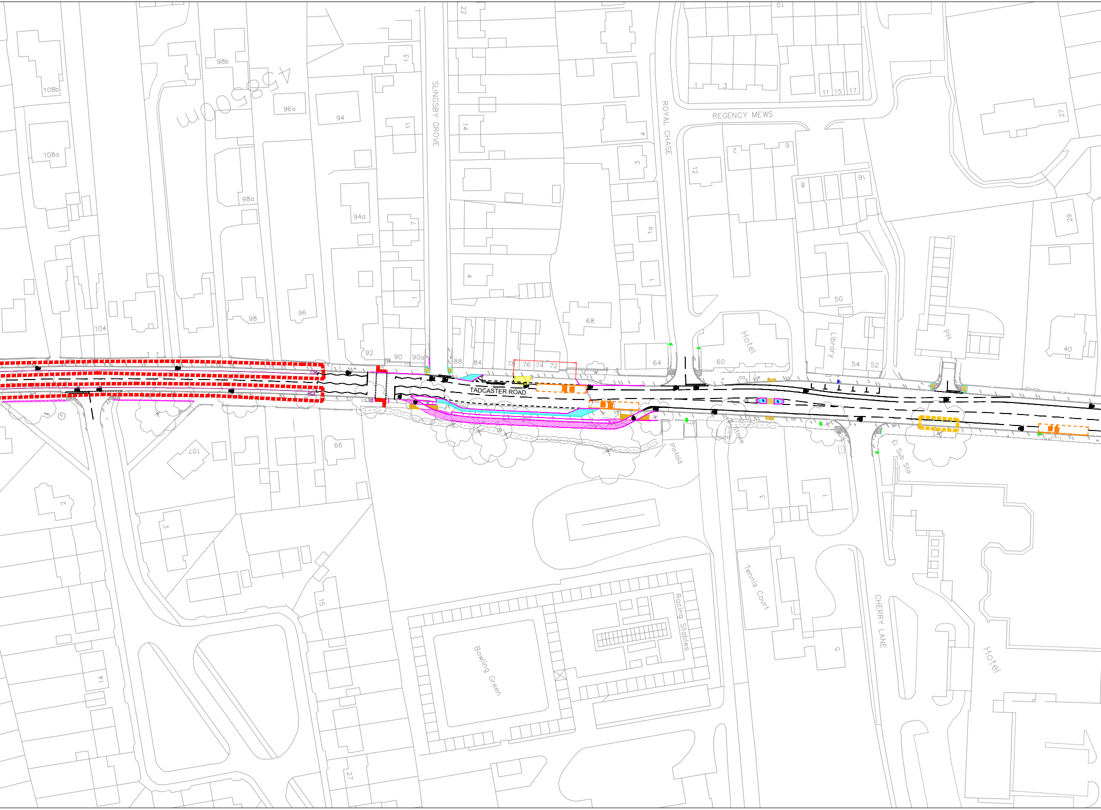
108b
108a
98b
458600m
96a
94
98a
94a
104
98
96
92
90
90a
22
13
11
7
1
SLINGSBY GROVE
14
4
88
84
78
76
74
72
68
4
3
1a
1
64
ROYAL CHASE
10
1
3
11
15
17
REGENCY MEWS
2
9
12
8
16
Hotel
60
50
Library
54
52
27
29
PH
40
TADCASTER ROAD
107
66
2
3
15
14
27
Pinfold
Stone
El Sub Sta
3
1
Tennis Court
Racing Stables
Bowling Green
5
CHERRY LANE
Hotel

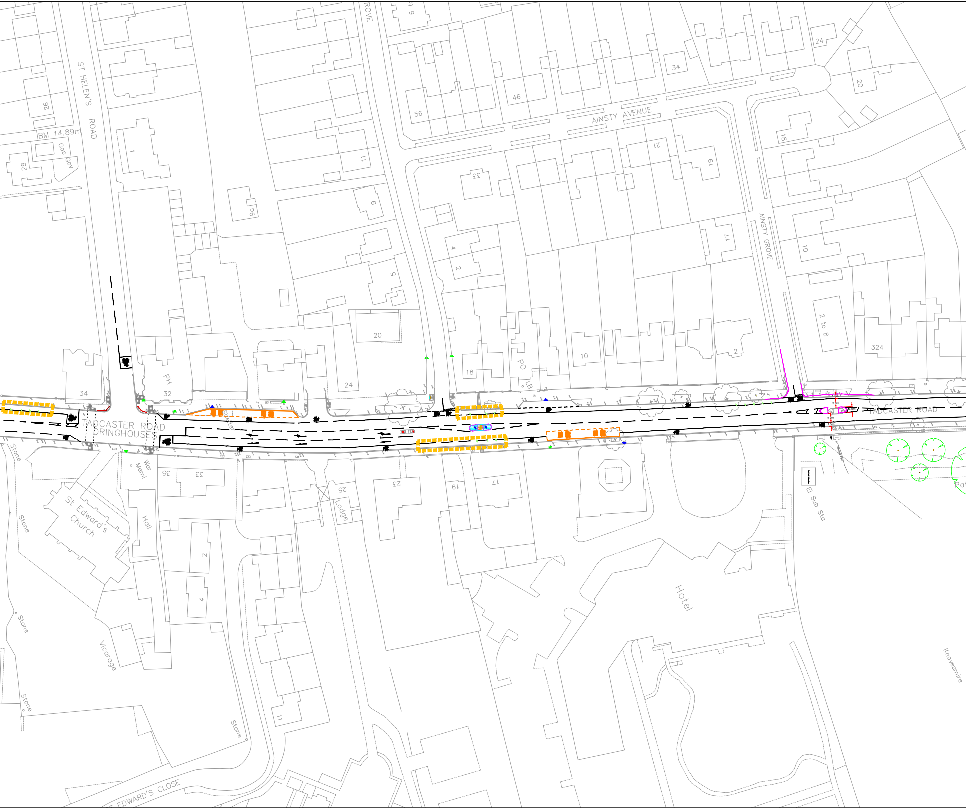
ST HELEN'S ROAD
BM 14.89m
Gas Gov
26
28
1
11
9
5
9a
20
24
34
32
PH
TADCASTER ROAD
DRINGHOUSES
Shelter
GROVE
56
46
34
24
20
AINSTY AVENUE
18
21
19
33
17
AINSTY GROVE
10
2 to 8
324
4
2
18
PO
LB
10
2
TADCASTER ROAD
Stone
War Meml
35
33
25
Lodge
23
19
17
1
Hall
St Edward's Church
2
4
Stone
Vicarage
Stone
11
Stone
ST EDWARD'S CLOSE
Hotel
El Sub Sta
Knavesmire

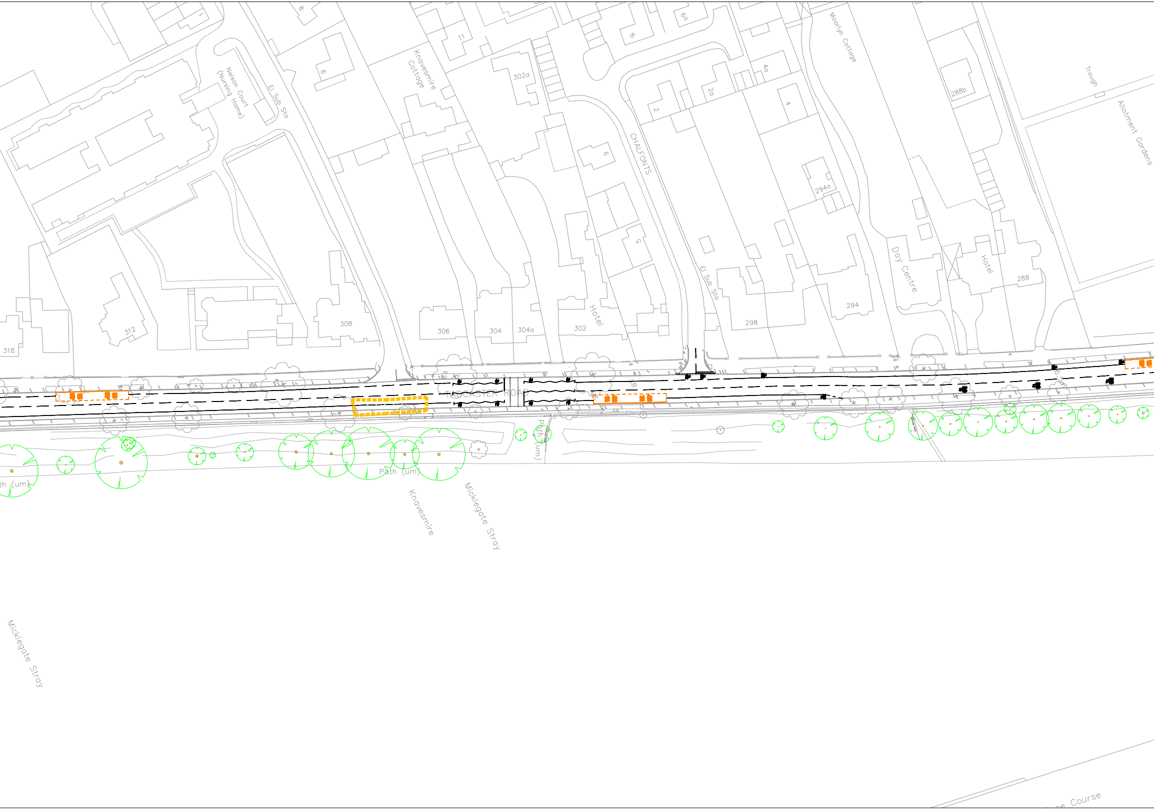
1
8
6
Nelson Court (Nursing Home)
El Sub Sta
Knavesmire Cottage
11
302a
8
6a
4a
2a
2
4
Moorlyn Cottage
288b
Trough
Allotment Gardens
9
CHALFONTS
5
294a
El Sub Sta
Day Centre
Hotel
288
294
298
Hotel
302
304a
304
306
308
312
318
TADCASTER ROAD
Path (um)
Path (um)
th (um)
Knavesmire
Micklegate Stray
Micklegate Stray
ce Course

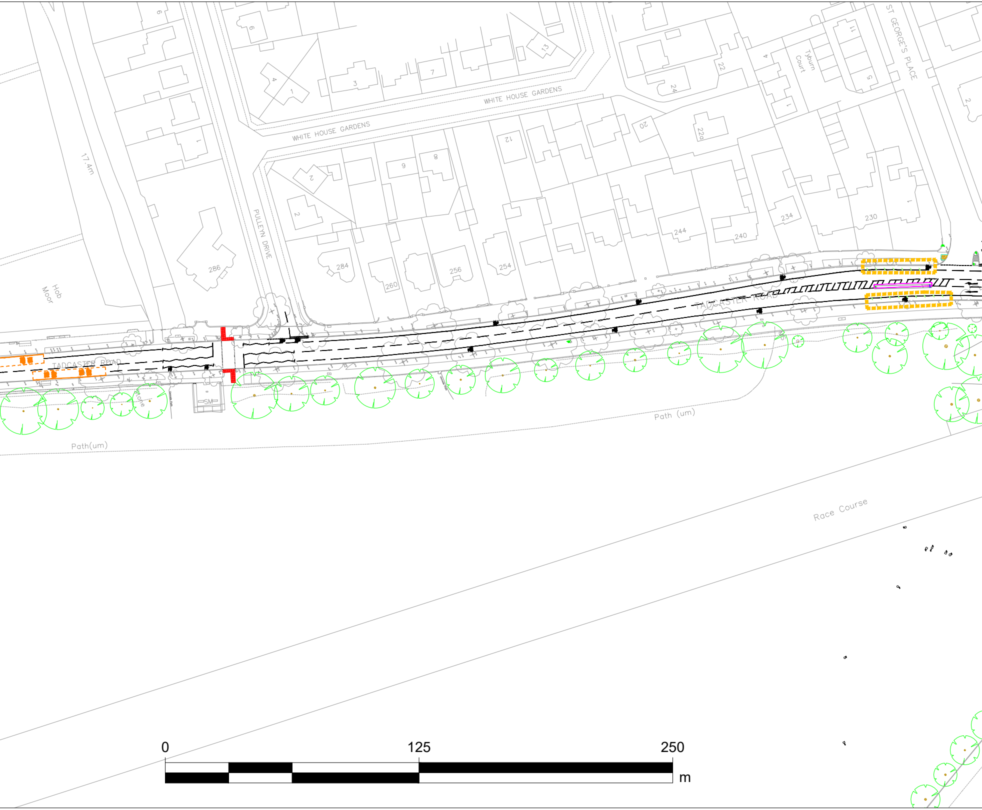
WHITE HOUSE GARDENS
WHITE HOUSE GARDENS
PULLEYN DRIVE
ST GEORGE'S PLACE
Tyburn Court
TADCASTER ROAD
TADCASTER ROAD
Hob Moor
17.4m
Path(um)
Path (um)
Race Course
SM
286
284
260
256
254
244
240
234
230
22a
20
12
9
8
7
3
4
1
2
6
9
13
22
24
4
1
11
5
2
0
125
250
m

Segregation Key:

Type 1 Light Segregation

Type 2 - Stepped Cycle Track

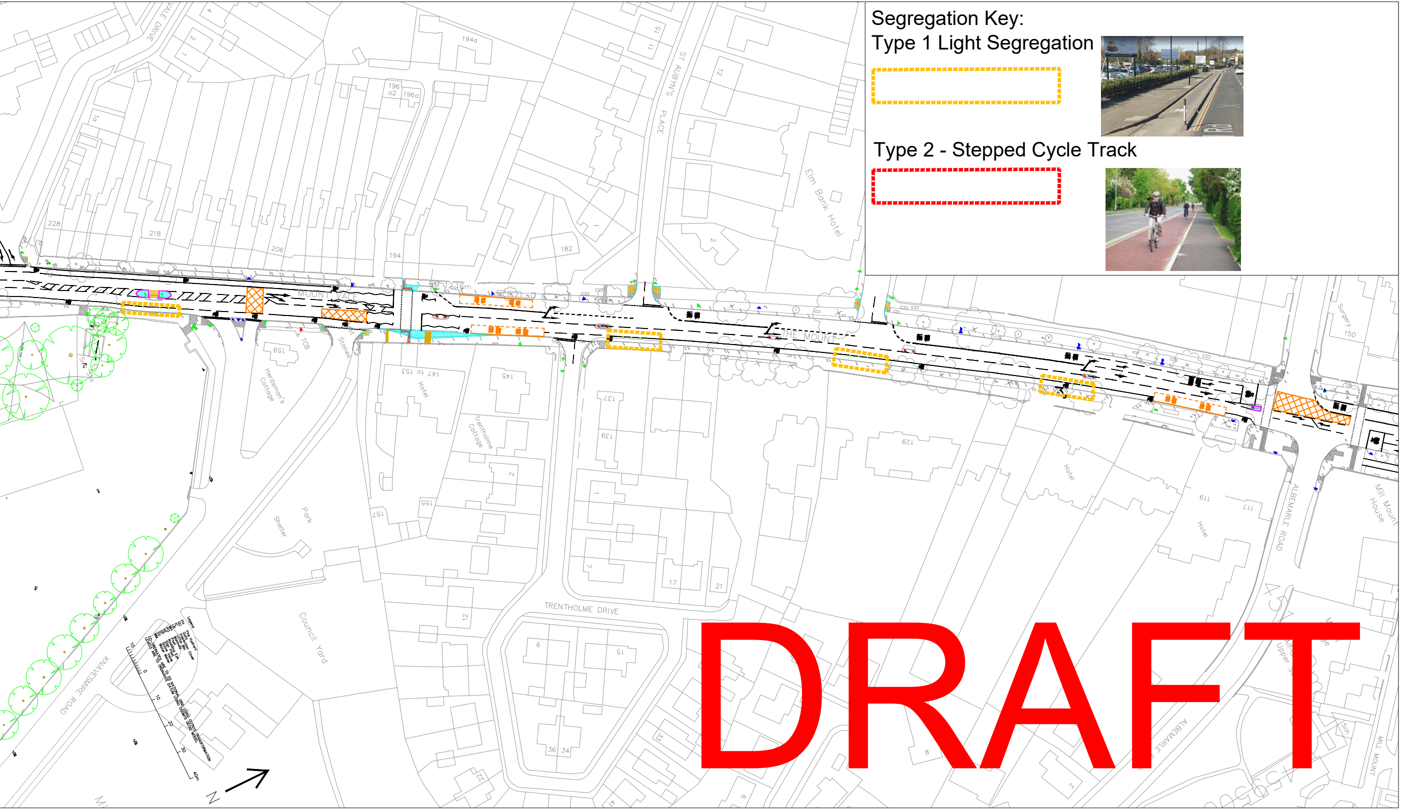
VALE DRIVE
194a
196
196a
ST AUBYN'S PLACE
Elm Bank Hotel
228
218
206
194
182
MOUNT VALE
THE MOUNT
159
Herdsman's Cottage
TCB
Stones
147 to 153
Hotel
145
Trentholme Cottage
137
139
129
Hotel
119
117
Hotel
ALBEMARLE ROAD
Mill Mount House
Surgery
150
155
157
Park
Shelter
Council Yard
TRENTHOLME DRIVE
17
21
12
6
15
36
34
KNAVESMIRE ROAD
ALBEMARLE ROAD
MILL MOUNT
N

DRAFT